
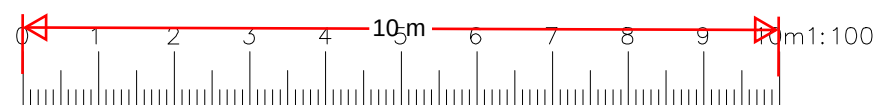
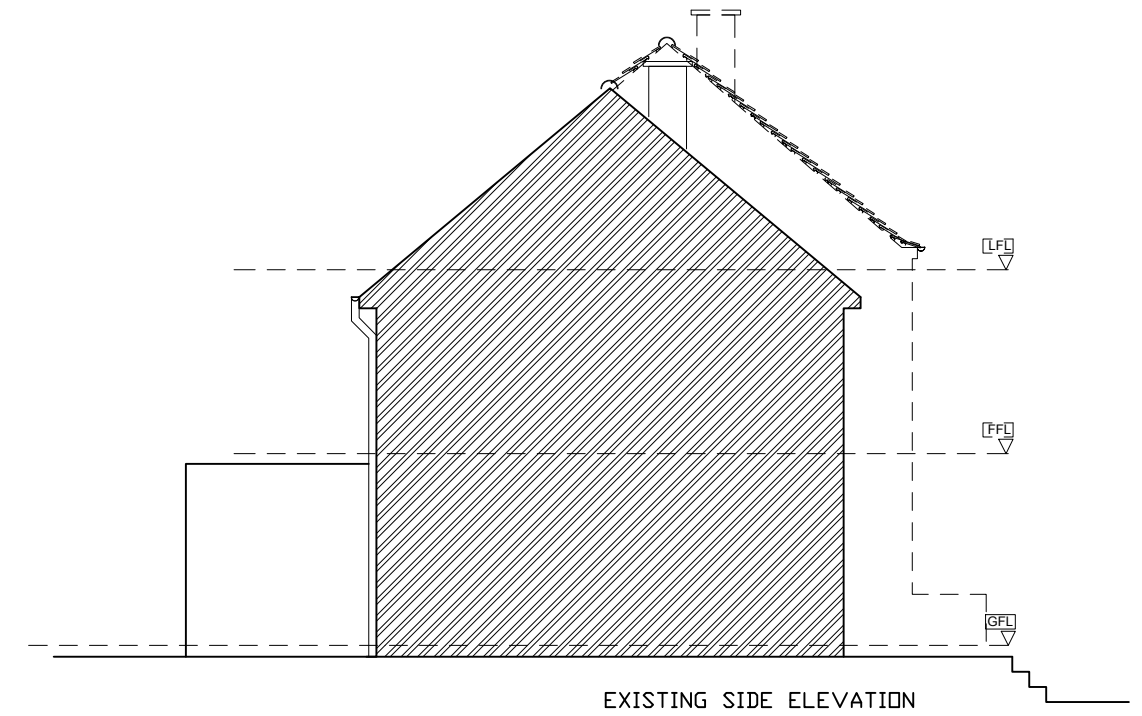
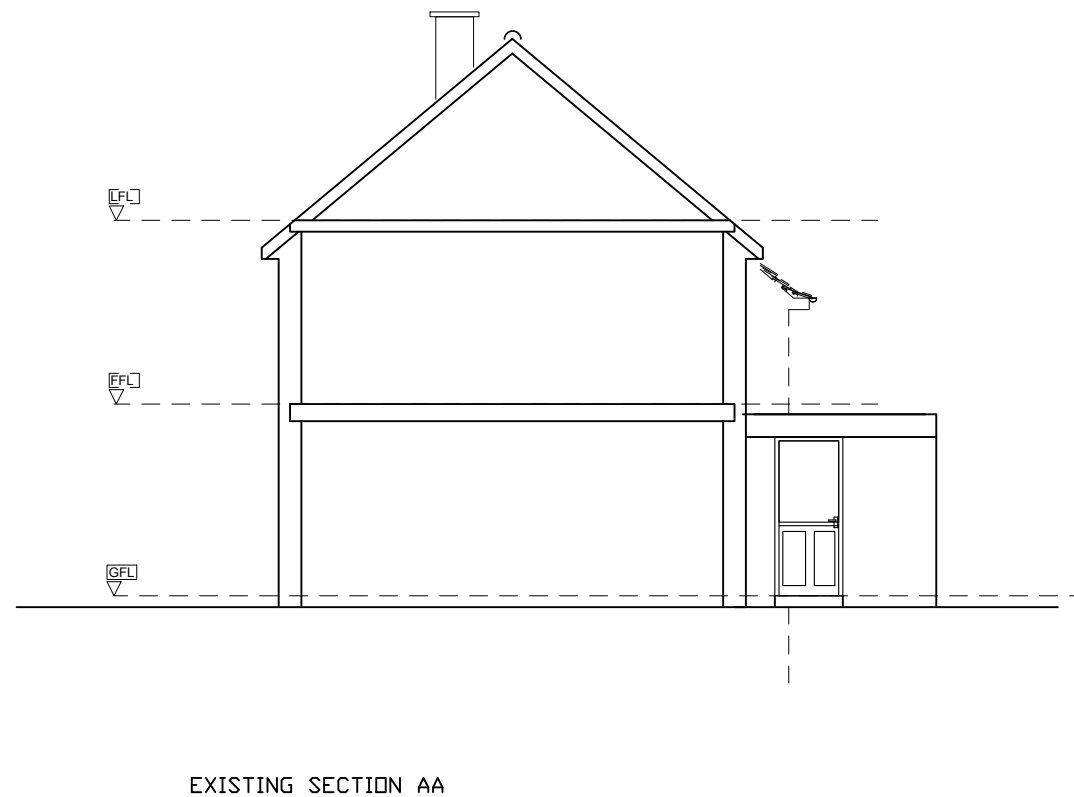
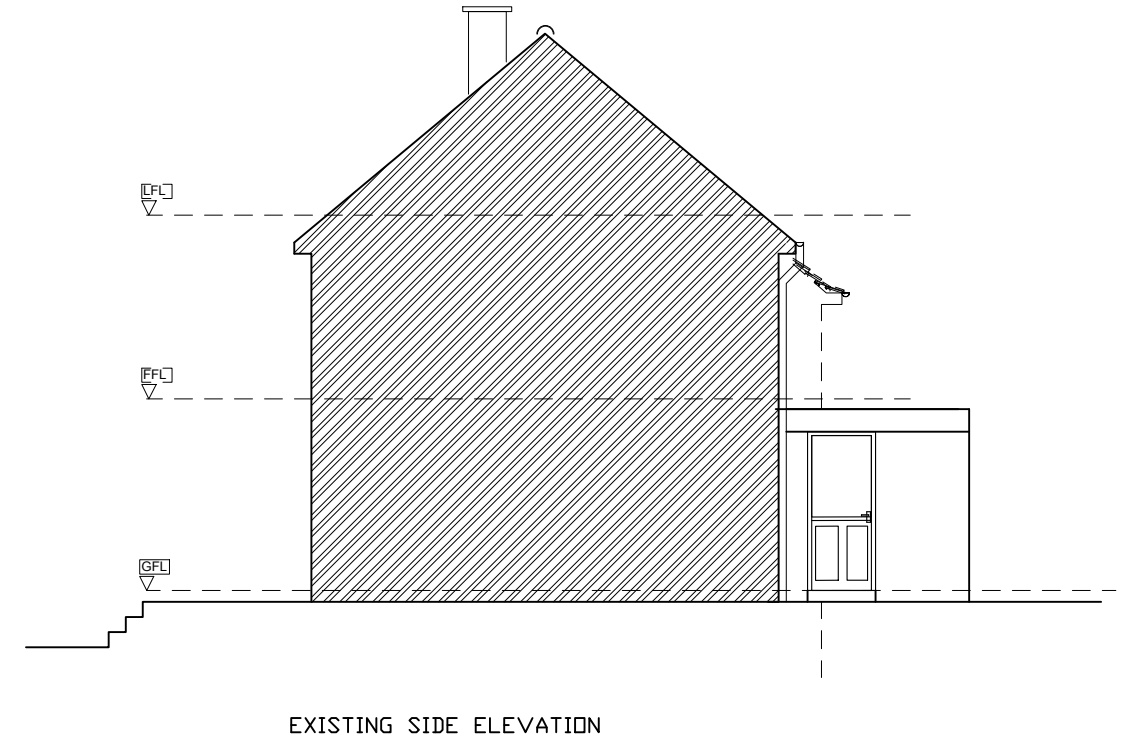


Notes	
	All dimensions shown are in millimeters unless otherwise stated. Only figured dimension to be taken from this drawing and not scaled dimensions.

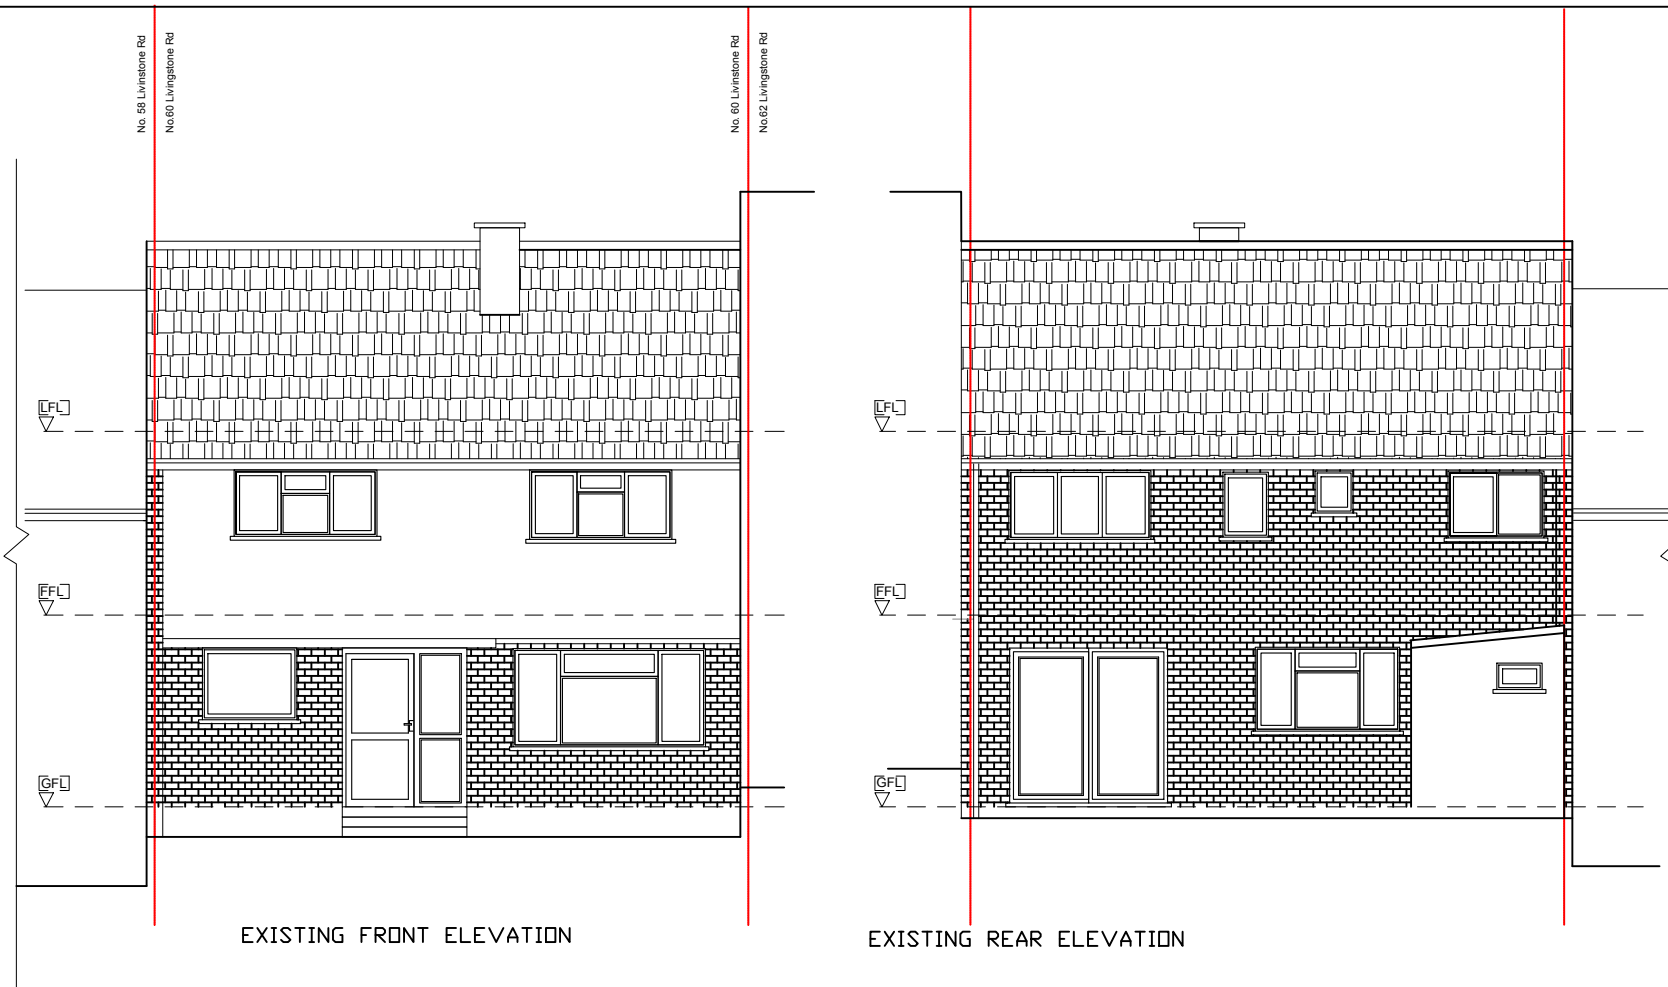

Project:			PROPOSED REAR EXTENSION AND PORCH 60 LIVINGSTONE ROAD GRAVESEND, DA12 5DZ								
CLIENT:			DATE:		10-12-24						
			CHECKED BY:		TA						
REV:		Date	SCALE:		1:100@A3			Loft conversion & Extension Specialists 07815559217			
			DRAWN BY:		TA			250925-11			
			EXISTING ELEVATIONS AND SECTION				REV:				
							© This drawing and the building work illustrated are copyright and may not be reproduced without written permission.				