




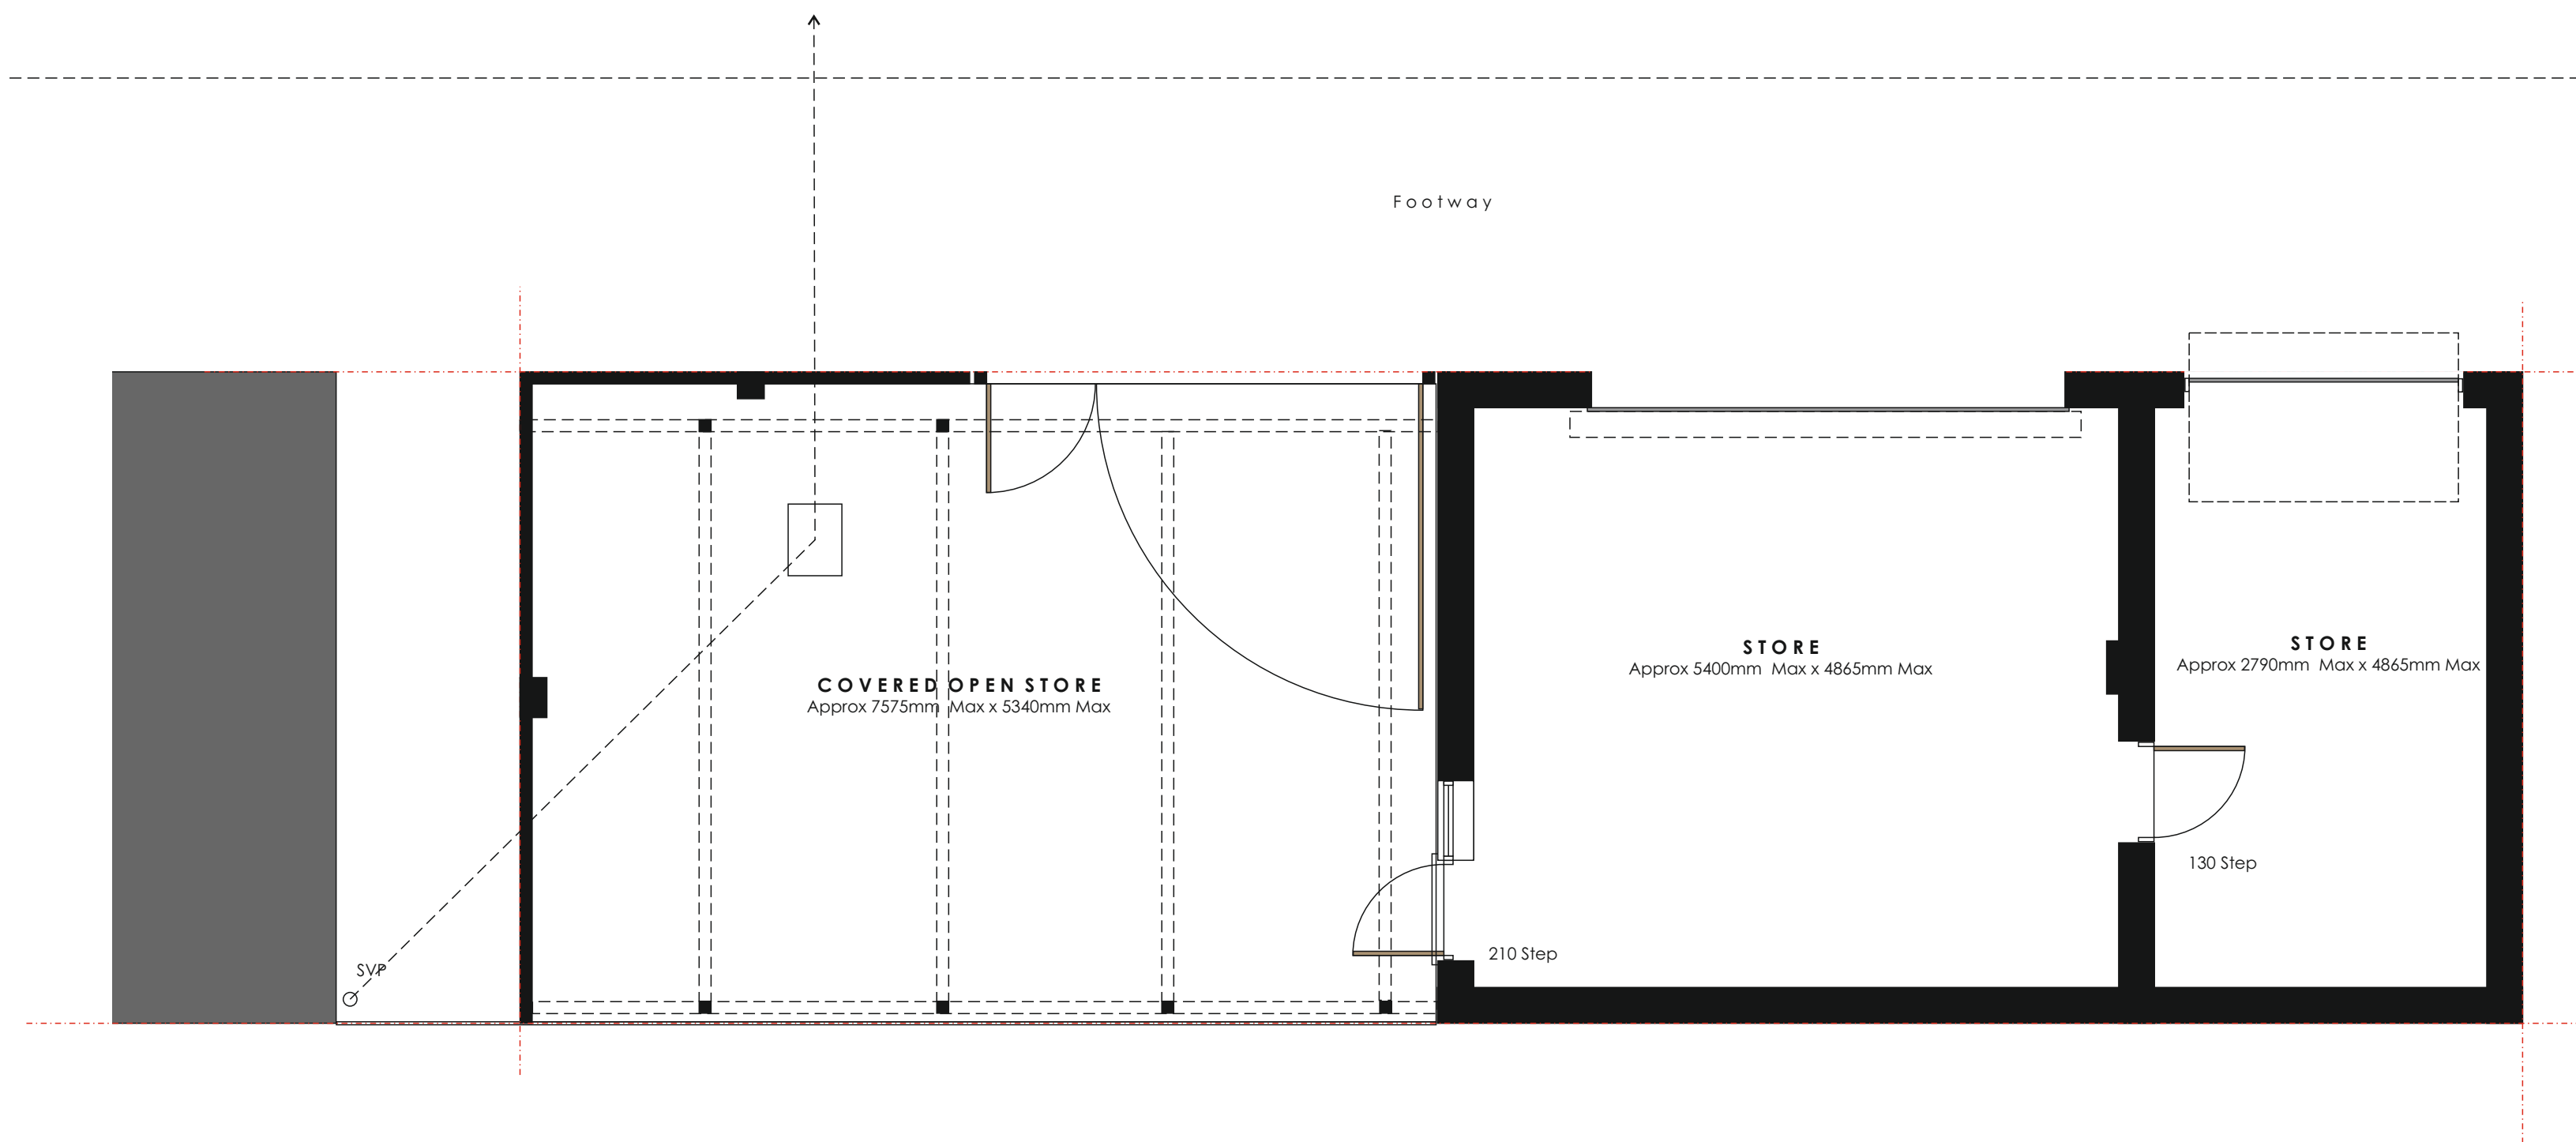

Existing Ground Floor Plan-1:50

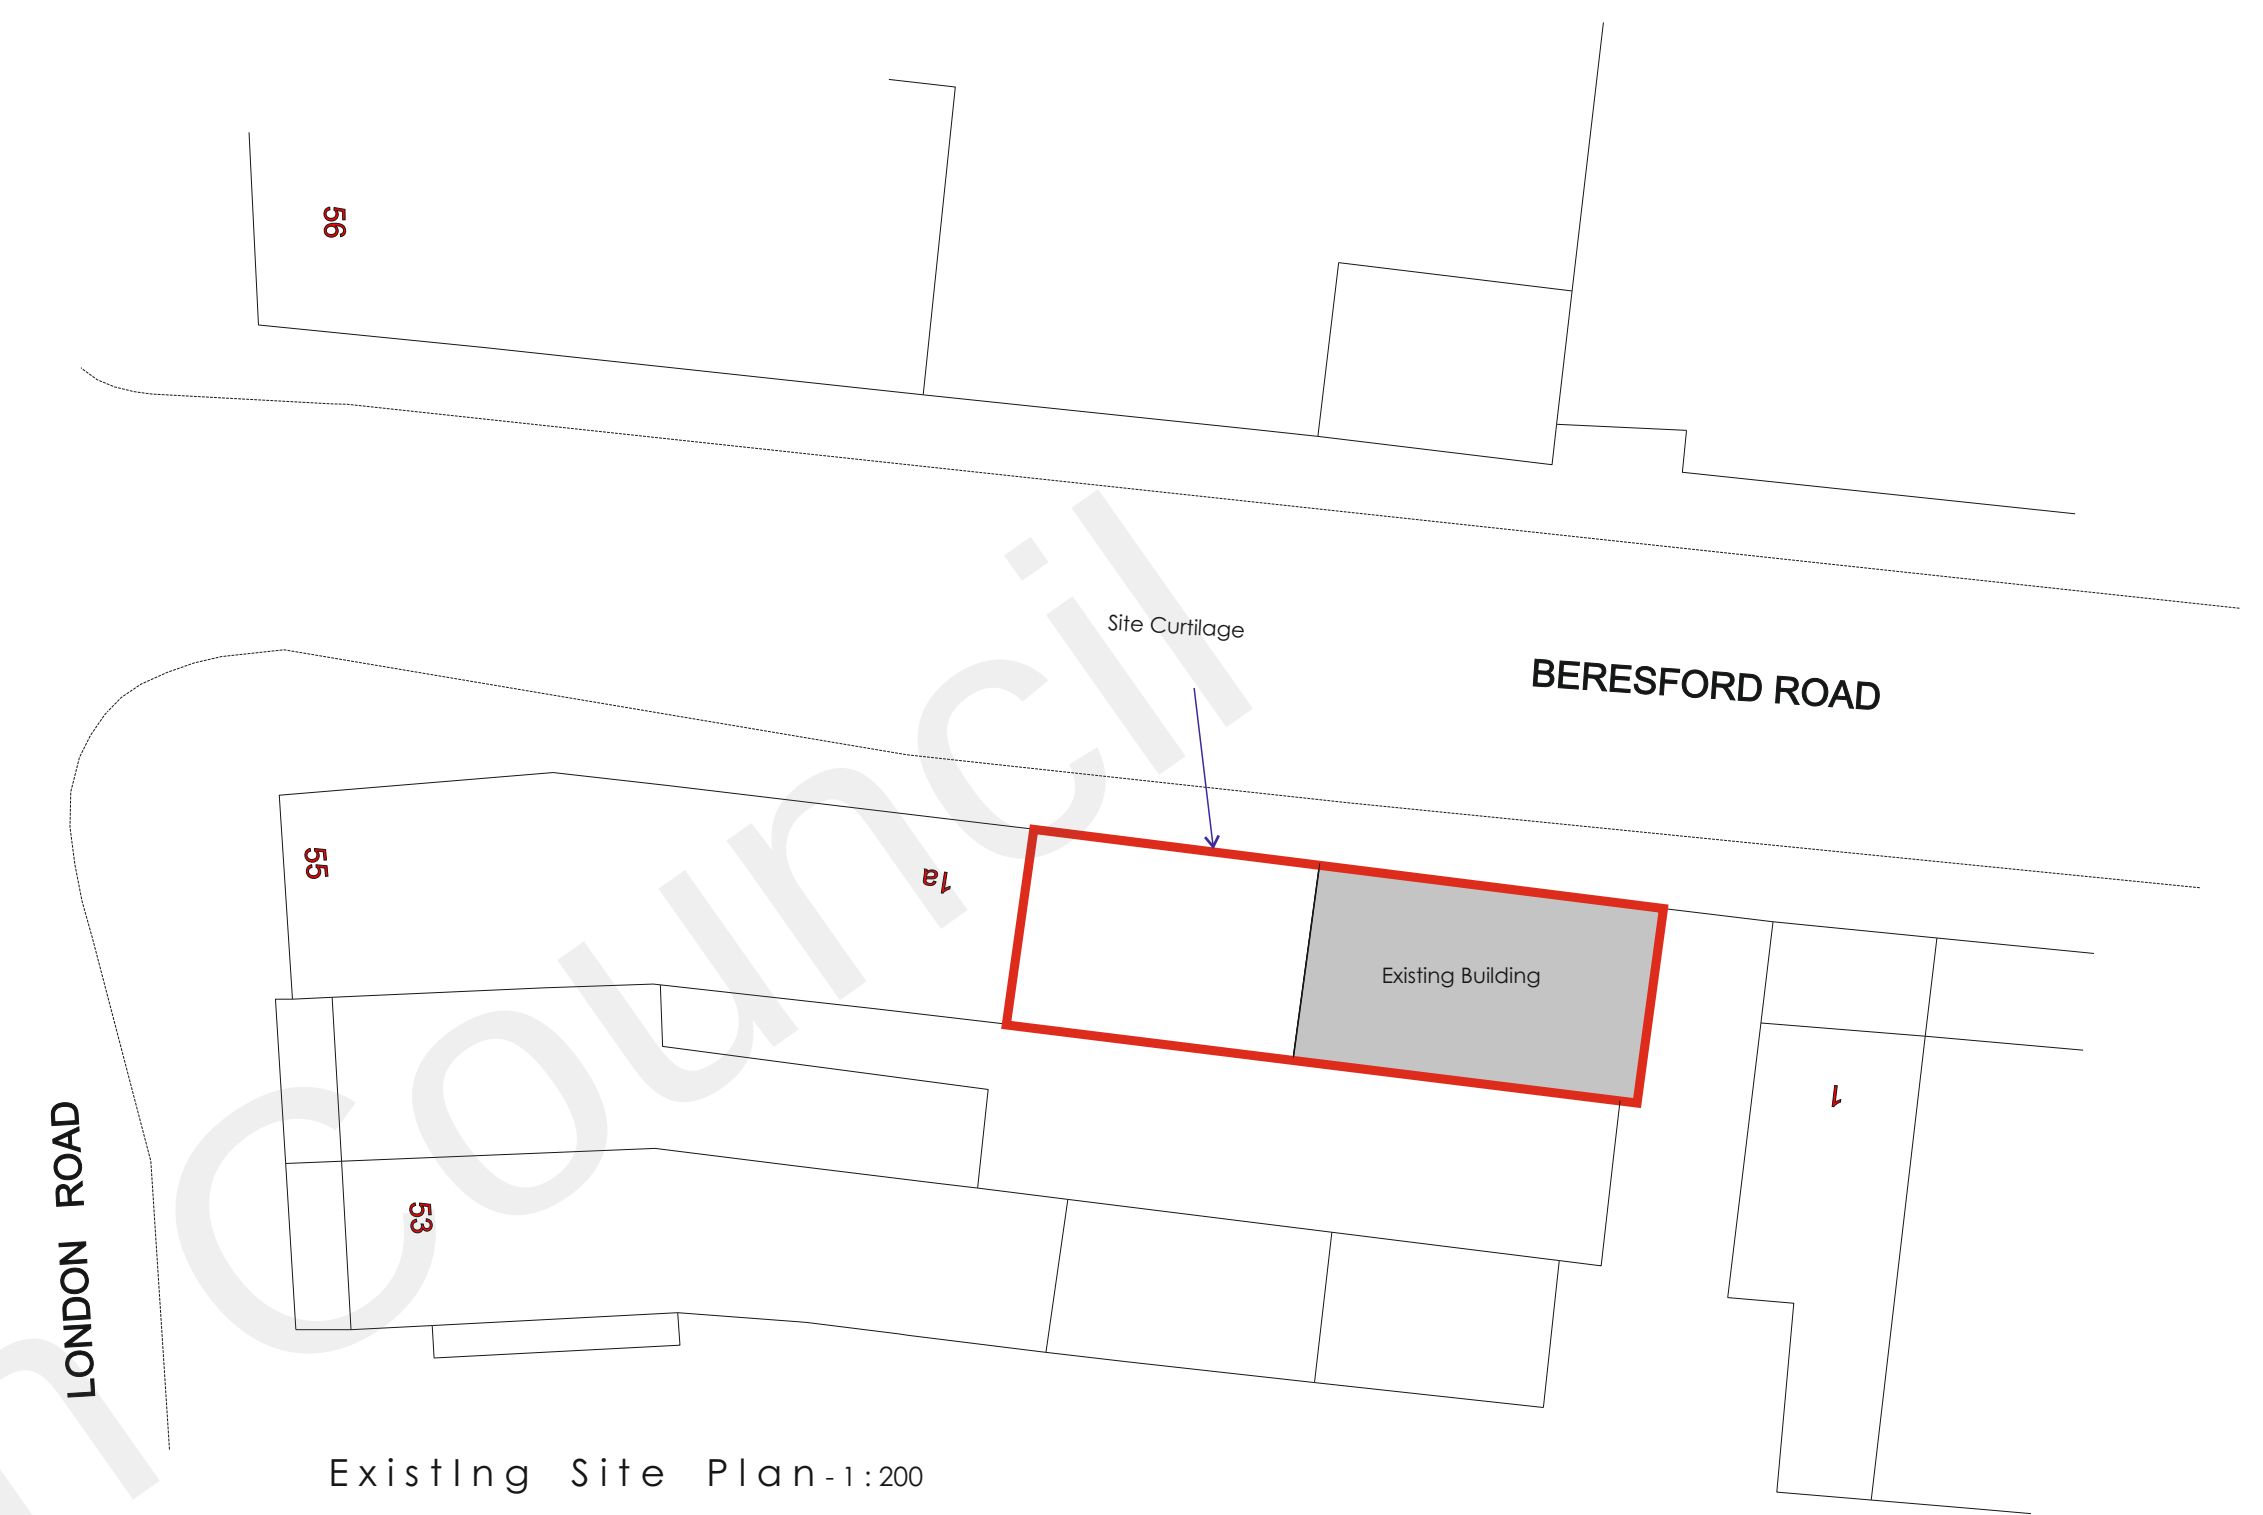

Existing Site Plan-1:200

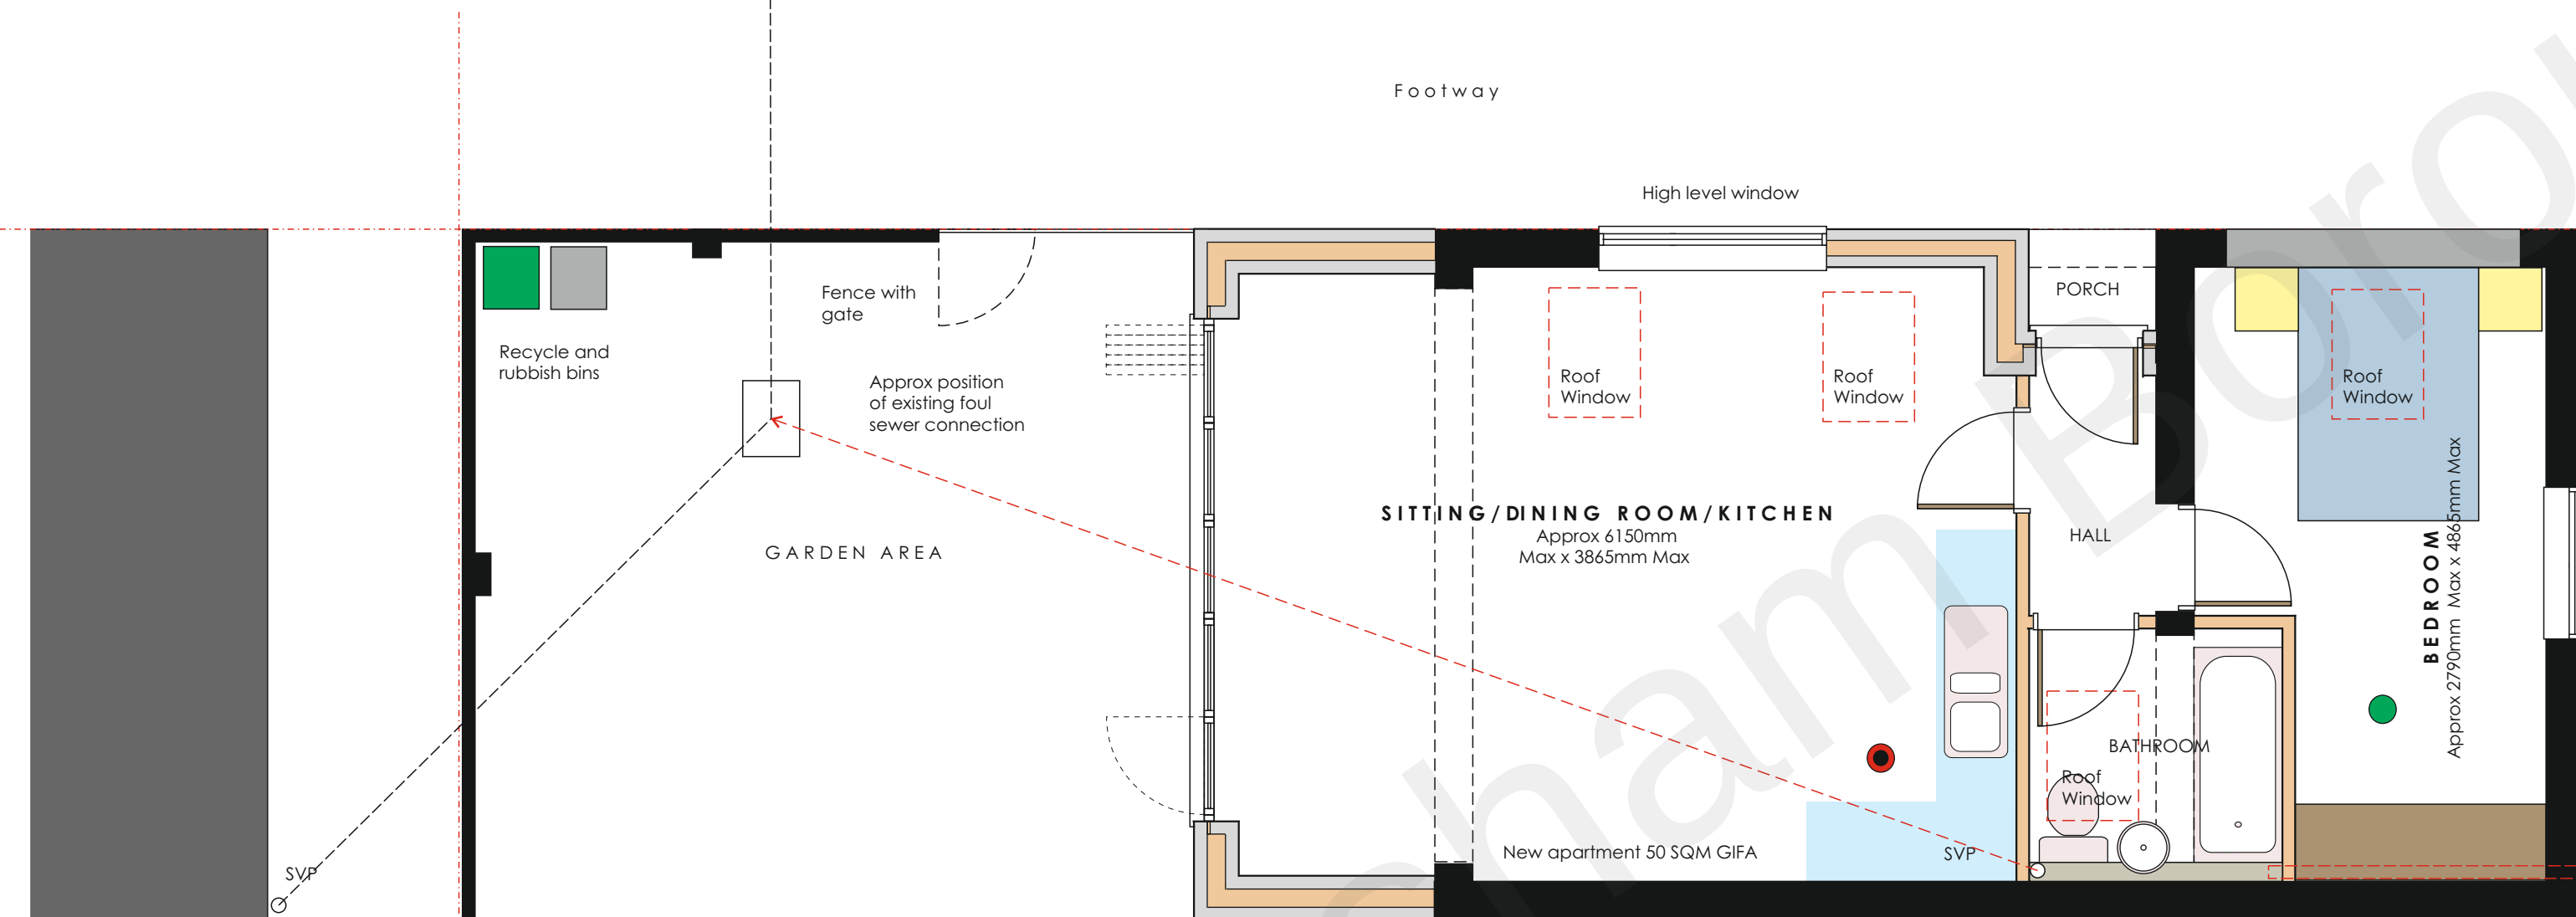


Proposed Ground Floor Plan-1:50



Proposed Site Plan-1:200

LEGEND

- 350mm exterior thick cavity wall with full width insulation block inner skin and outer skin with silicone render min U value 0.18W/sqmK
- 100mm timberstud internal partition with 38db sound reduction
- Waste pipe positions
- Approx location of kitchen worktops
- Mechanical vent duct positions (from cooker hood in kitchens)
- Wired smoke detector
- Wired heat detector

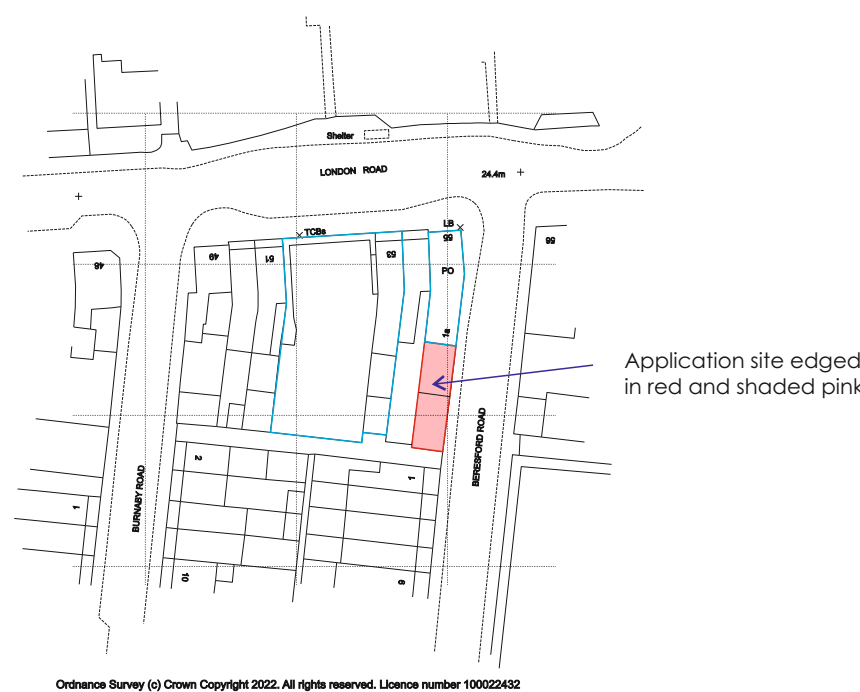

Location Plan-1:1250
25M GRID



A. Proposed block plan added		RFW
REVISIONS		
SCALE	1:50 1:200 1:250	DATE
DATE	January 2023	REVISION

Existing and Proposed Floor Plans with Site and Location Plans

PROJECT
Proposed Residential Conversion and Extension
Rear of 55 London Road
Northfleet Kent DA11 9JR
for: Mr S Karim

WARD + ASSOCIATES
THE HOO WROTHAM ROAD
MEOPHAM GRAVESEND KENT DA13 0HP
T: 01474 814196 M: 07771 863940
E: admin@wardassociates.co.uk W: www.wardassociates.co.uk
Skype User Name: ragenwardassociates



2223.WD.01A

A