



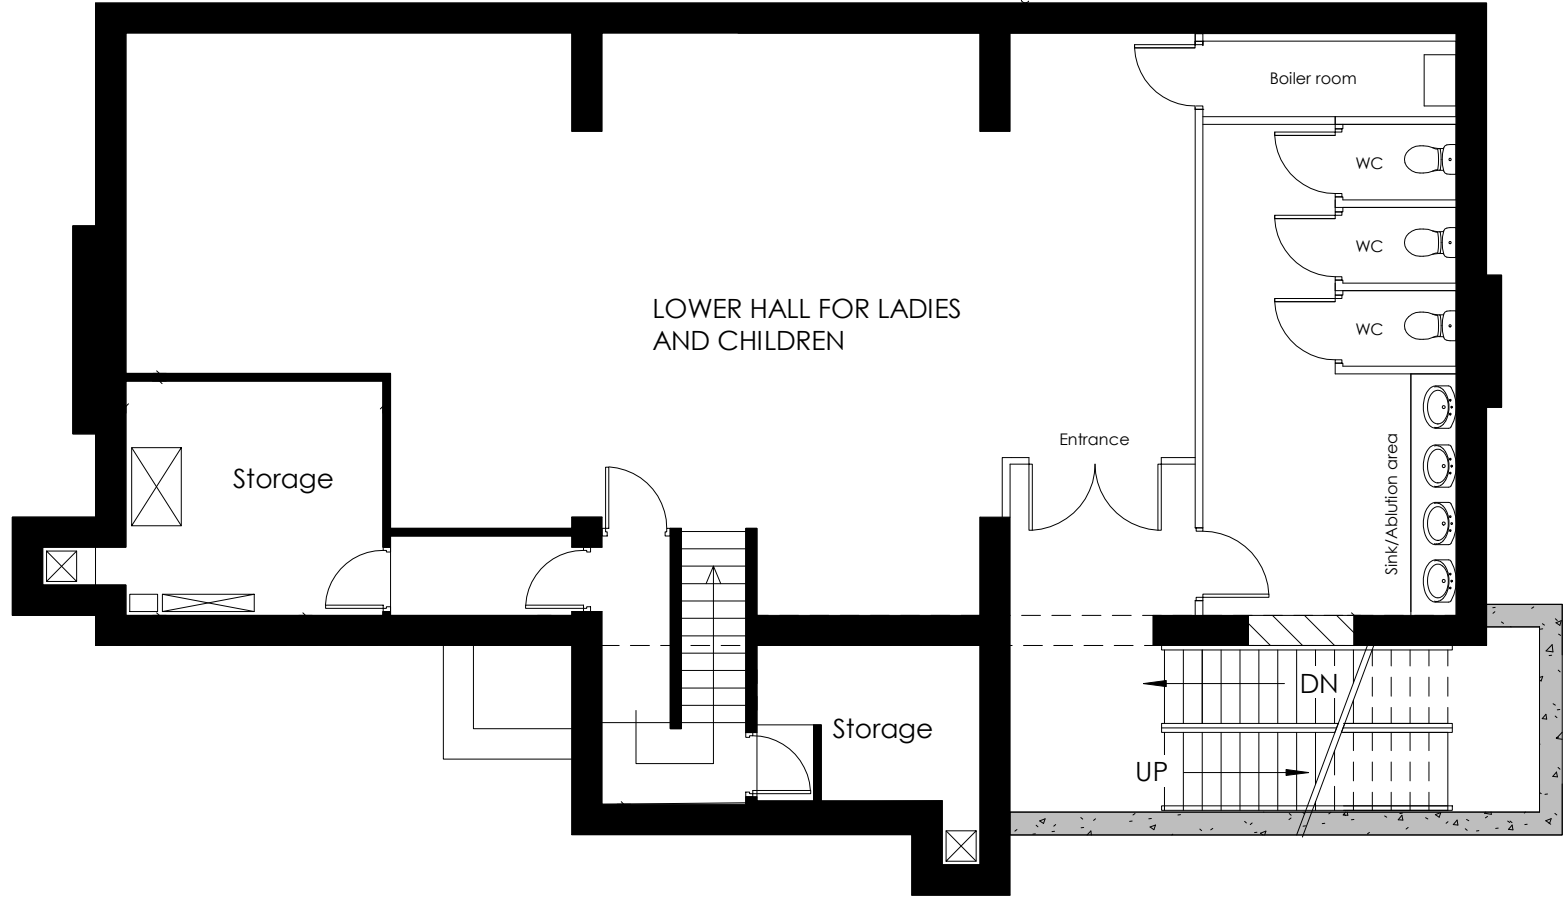

Proposed Basement Plan
1 : 100

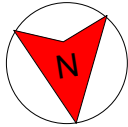

GRAPHIC SCALE: 1:100

No .	Description	Date	St Hilda's Way, Gravesend DA12 4AZ	Client		REF	REV	
				Gravesham Muslim Centre				
			Date Oct 2023	Sheet number PL/GMCEC/SD105	Scale (@ A3) 1 : 100			
			Drawn MMK	Sanaa Designs				
			Checked by TK	18 Grenadier Close Rainham, Kent ME8 8NQ Email - sanaadesigns@outlook.com Mobile - 07583 437570				