



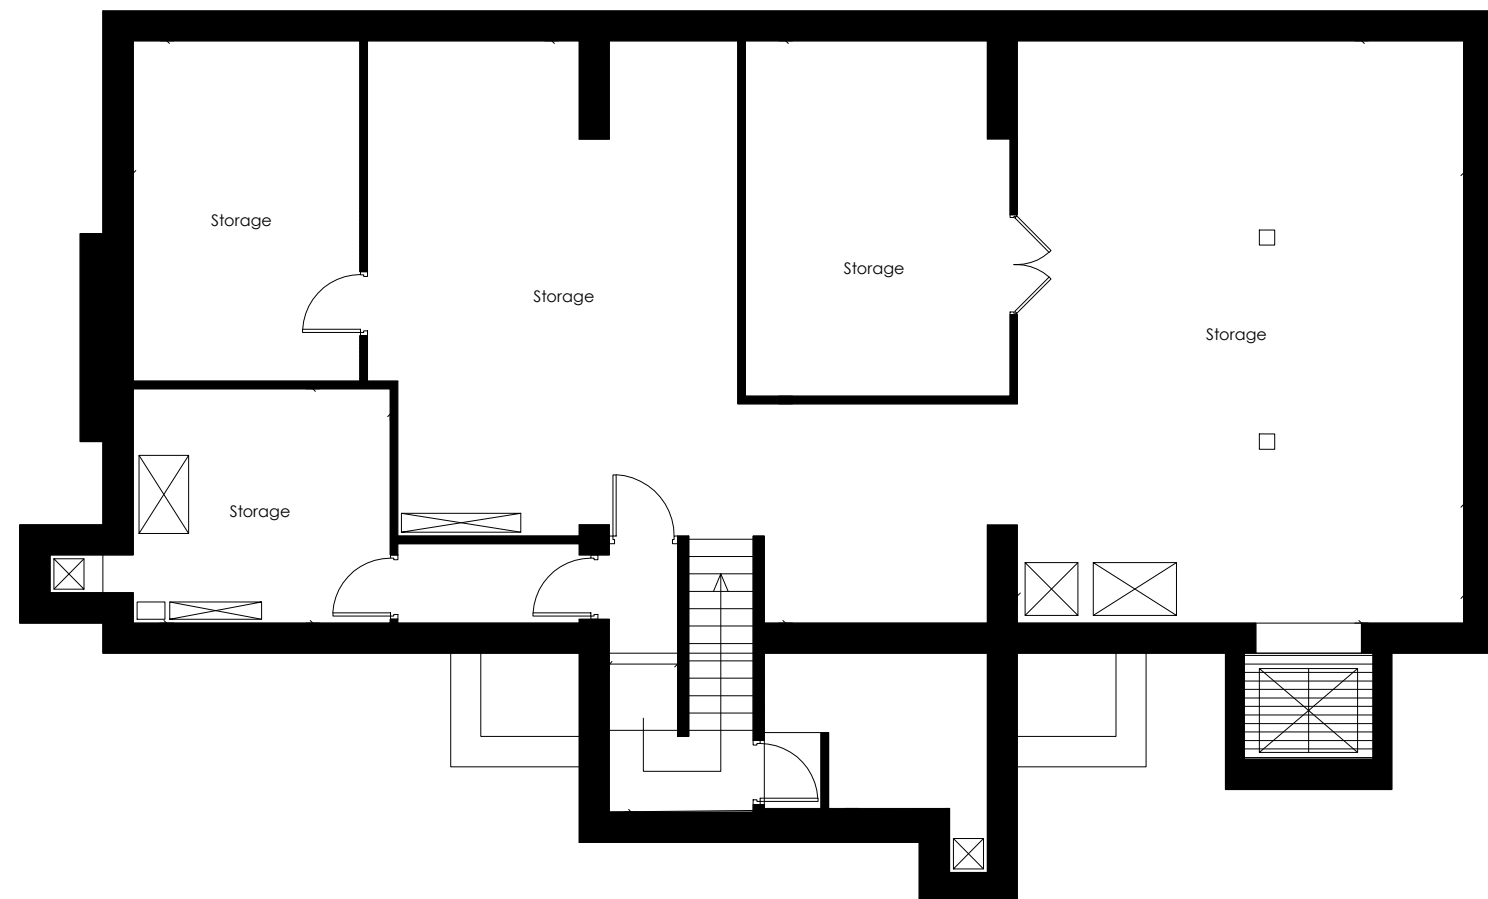

Existing Basement Plan
1 : 100

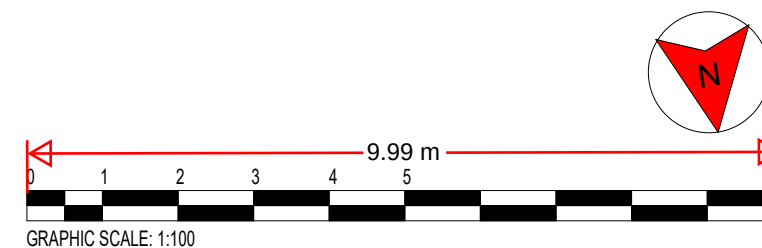

No .	Description	Date	St Hilda's Way, Gravesend DA12 4AZ	Client		REF	REV
				Gravesham Muslim Centre			
				Date	Sheet number	Scale (@ A3)	
				Oct 2023	PL/GMCEC/SD102	1 : 100	
				Drawn	Sanaa Designs		
				MMK	18 Grenadier Close	Email - sanaadesigns@outlook.com	
				Checked by	Rainham, Kent	Mobile - 07583 437570	
				TK	ME8 8NQ		