
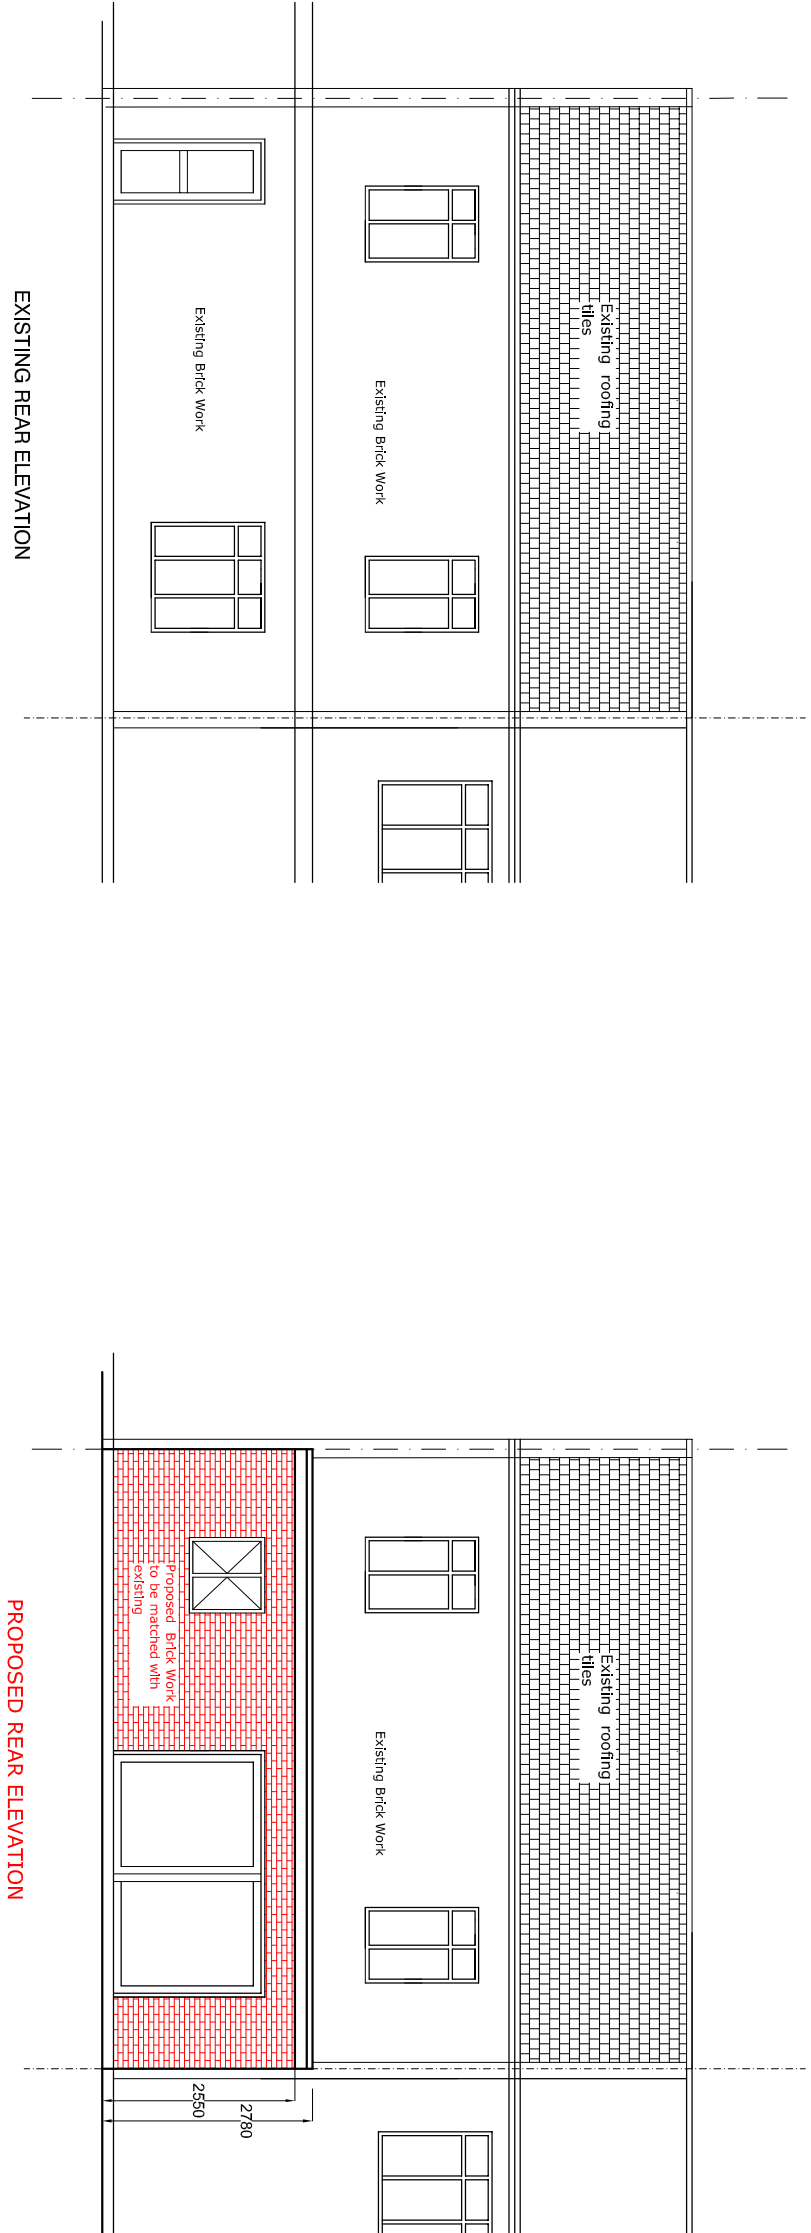
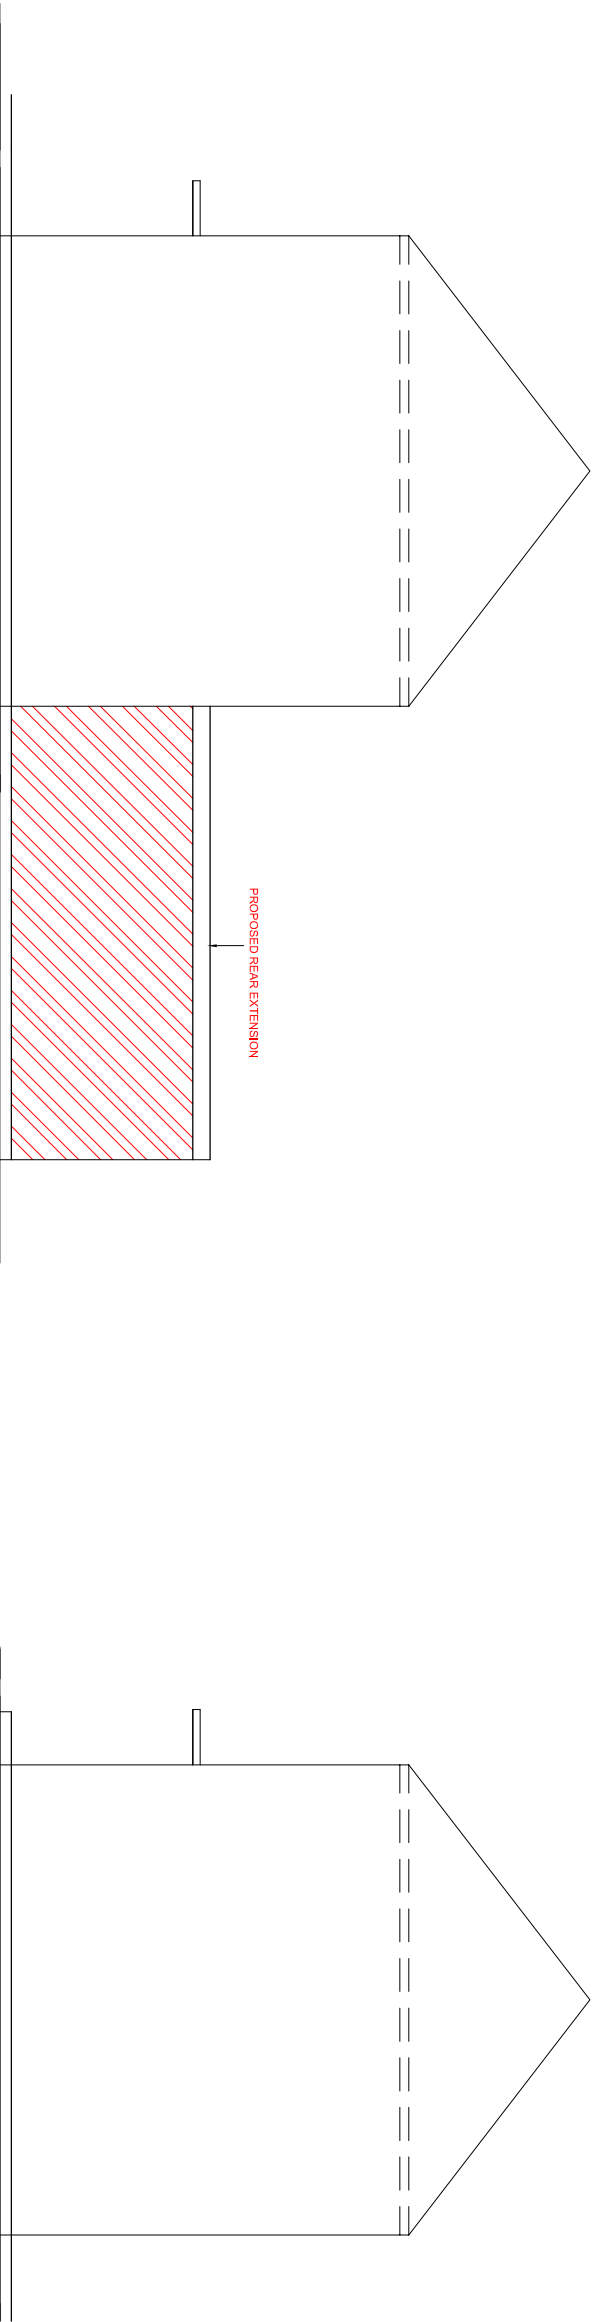


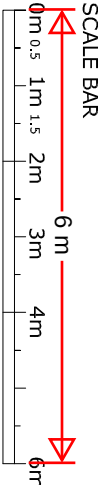

Suite -104 ,
344-348 , High Road, Ilford
Essex, IG110P
Tel:07402234647
Email:futurevisions27@gmail.com

CLIENT
Mr Saab Singh Marook

JOB TITLE
Proposal for Prior Approval 6 M Rear
Extension
Site at 24- St Georges Crescent
Gravesend , DA12 4AR

DRAWING TITLE
Existing & Proposed Elevation Plans

SCALE	DATE
1-100@A2	25-05-2025
DRAWING NO.	REVISION-
FV-2025-02	