
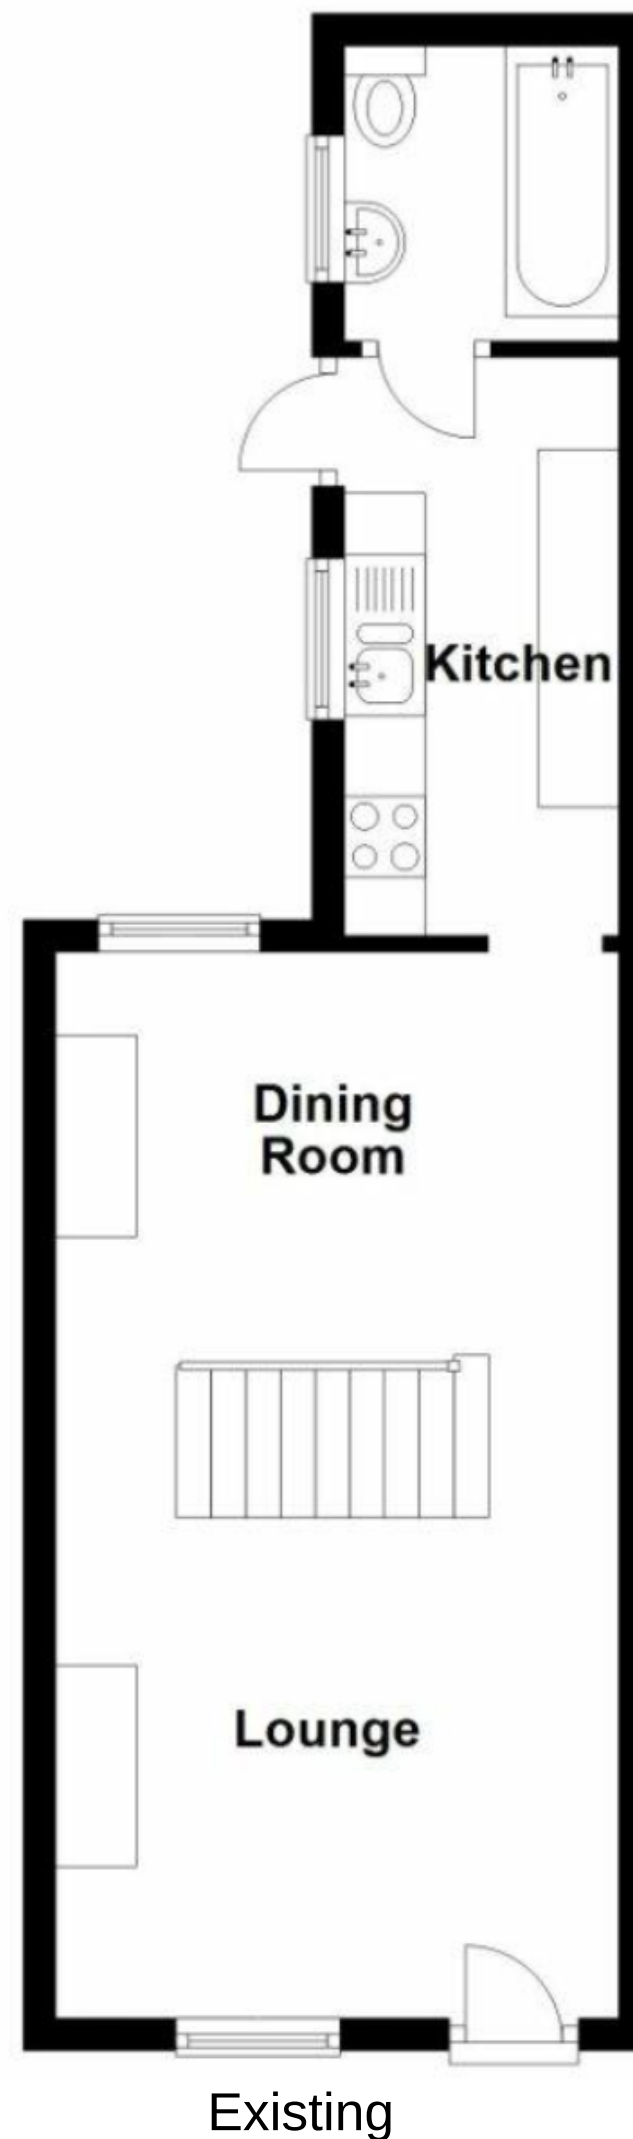


DRAWING TITLE:
Pre Existing and Existing Plans

DRAWING NUMBER:
103

REVISION:
A

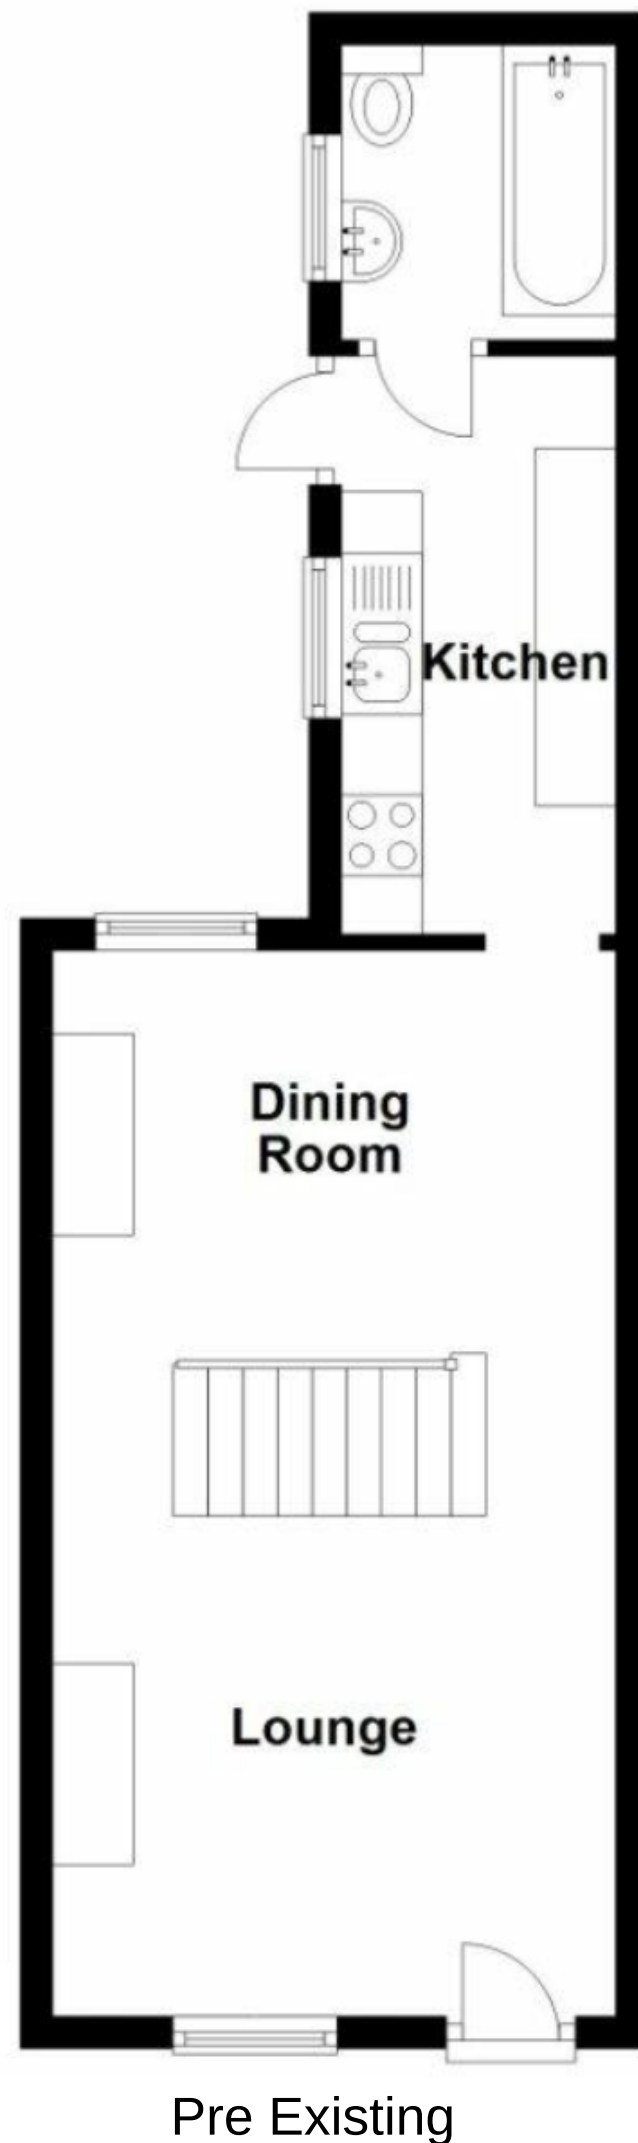

ADDRESS: 13 Constitution Hill
Gravesend
DA12 1JT

APPLICANT: Sophie Francis

DATE: October 2024

SCALE @A3: 1:50