



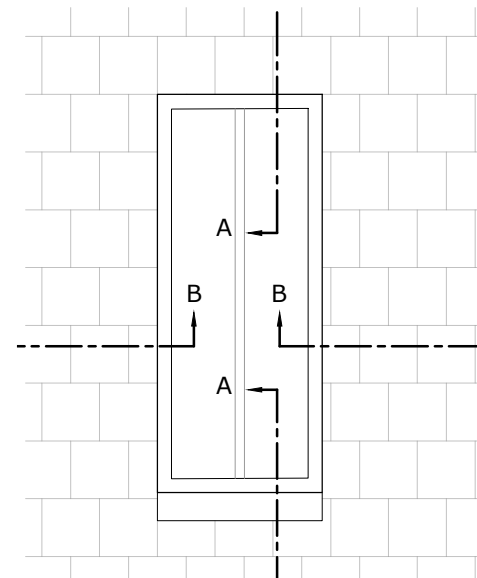

Typical Elevation

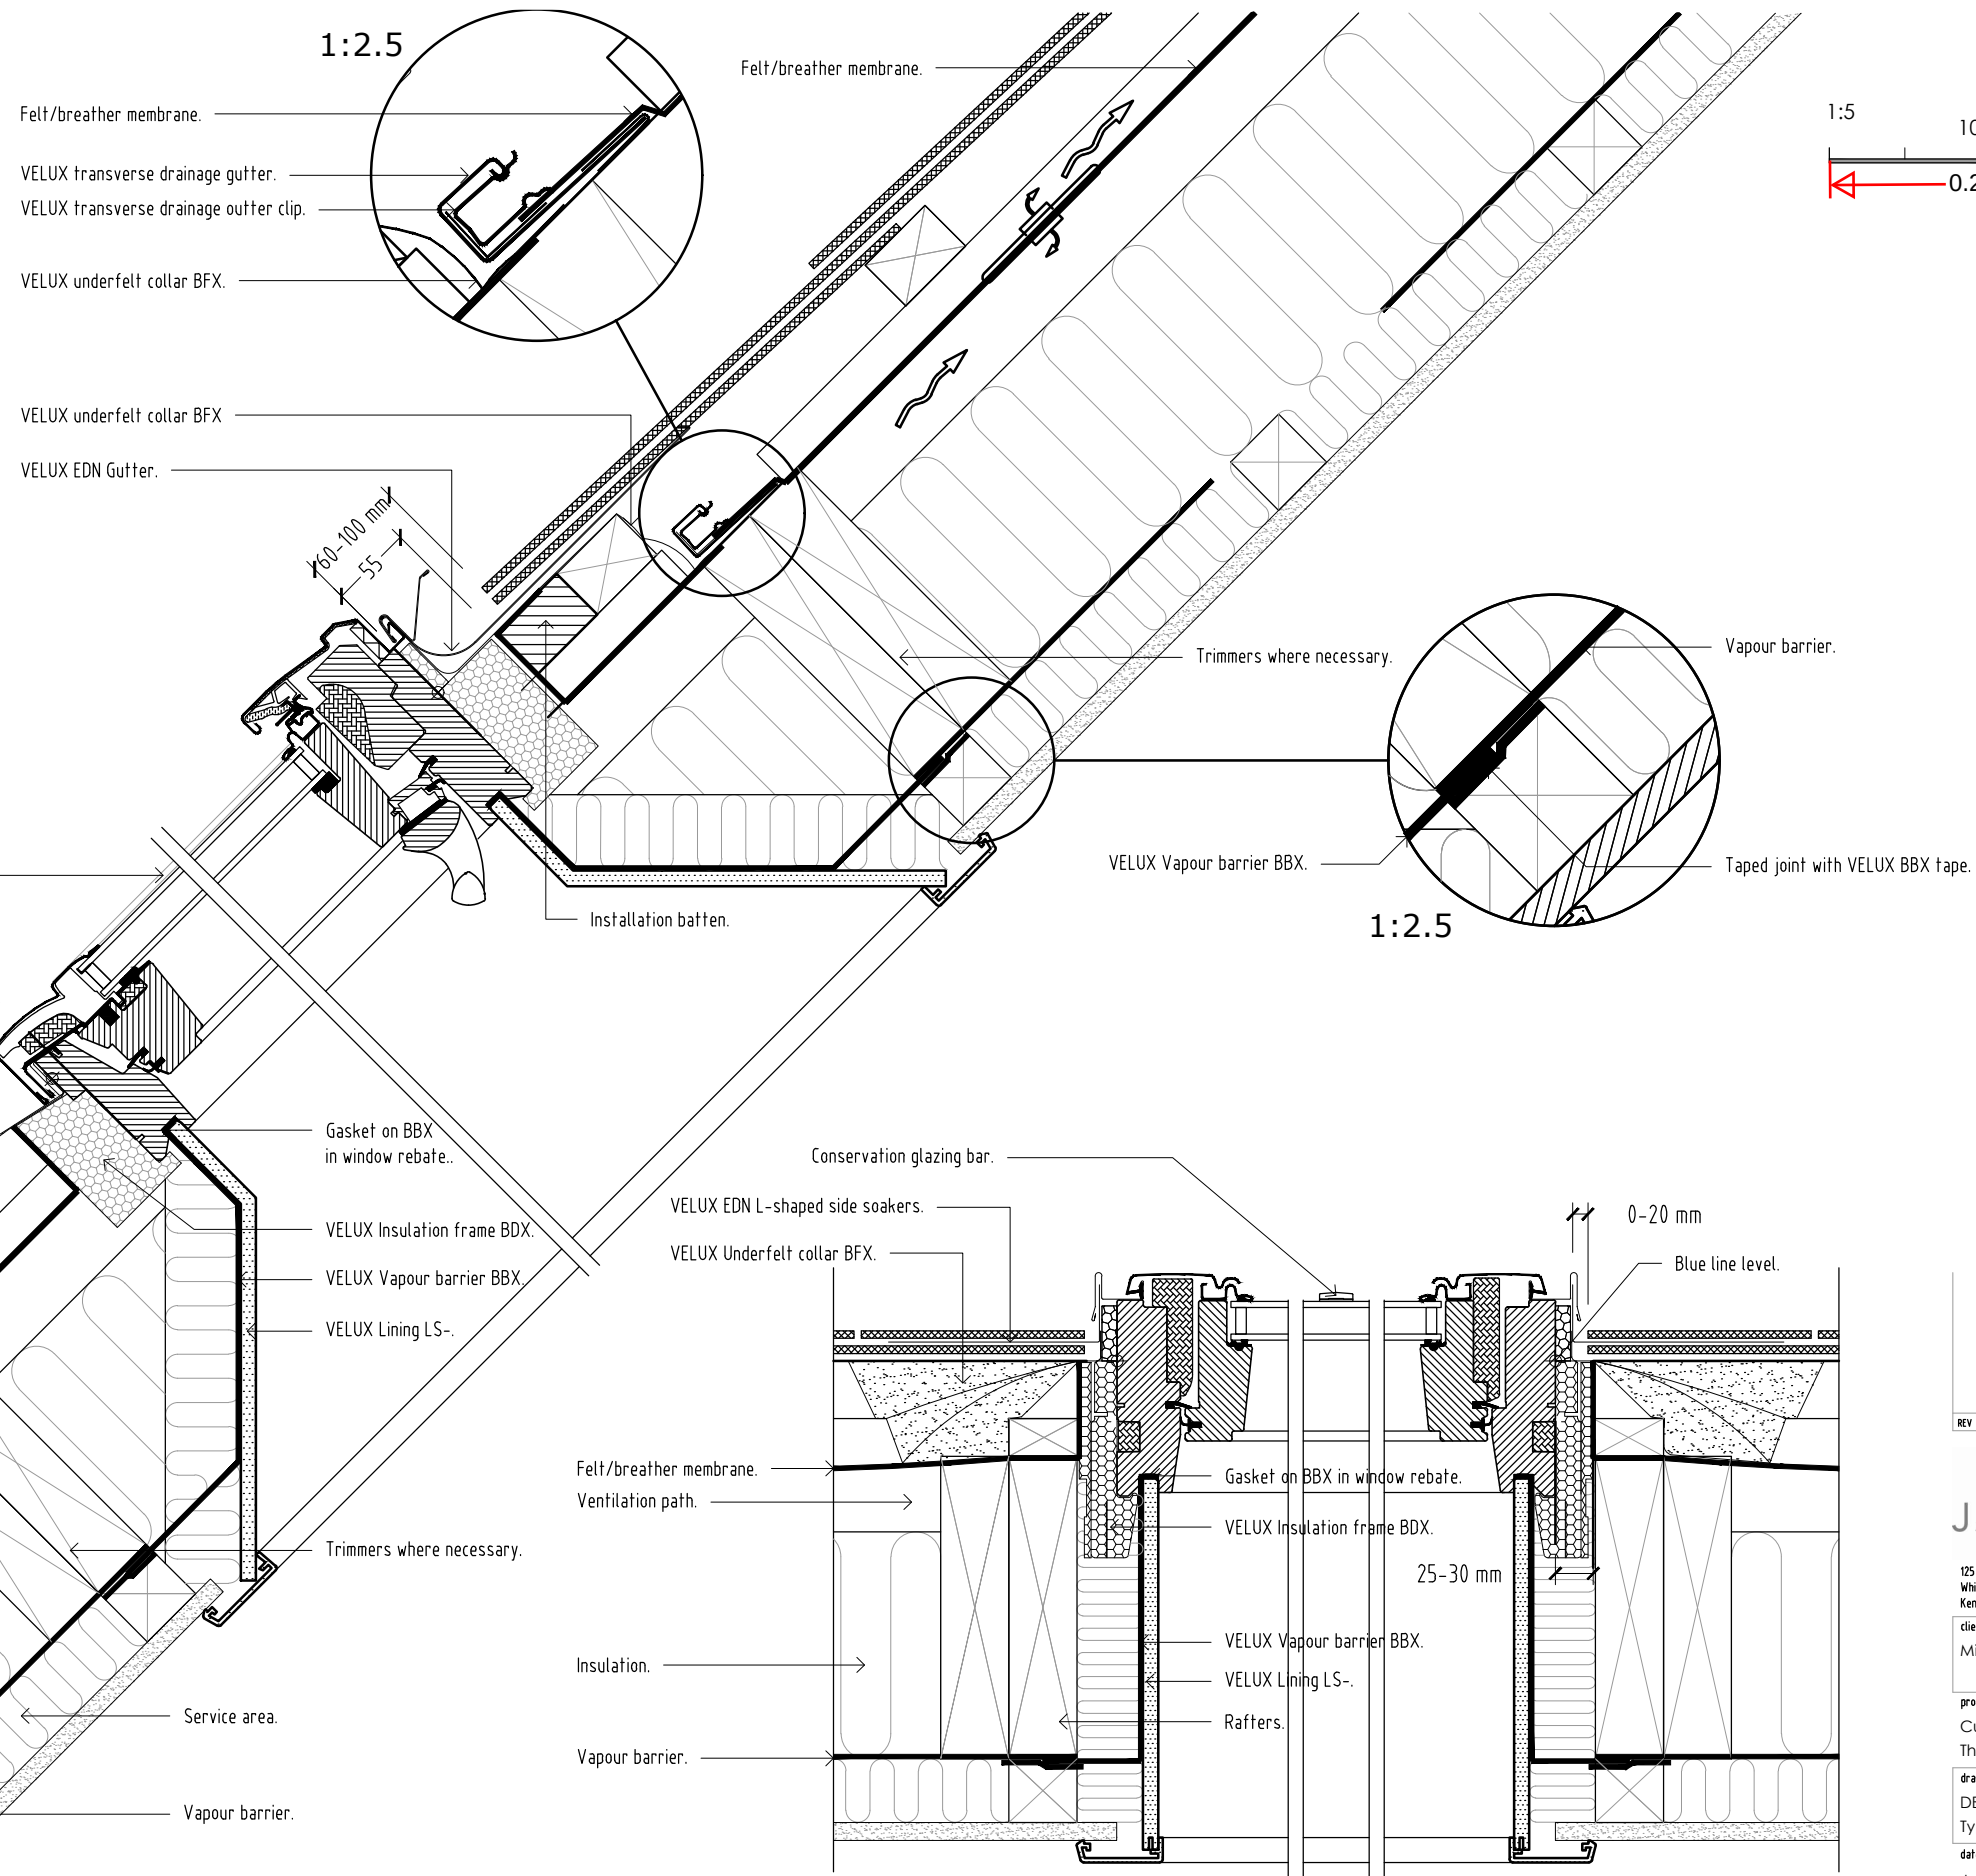

Section A-A scale 1:5

Section B-B scale 1:5

REV	DESCRIPTION	DATE	BY	CHKD

TURNER JACKSON+DAY ASSOCIATES

125 John Wilson Business Park
Whitstable
Kent CT15 3QT
client details
Mile Property Group Ltd

project details
Custom House
The Terrace, Gravesend, DA12 2DE

drawing title
DETAIL 02
Typical New Rooflight Detail

date scale drawn by checked by
Apr'21 As in'd @A3 AR

project no: 1735	drawing no. 101	revision
---------------------	--------------------	----------