



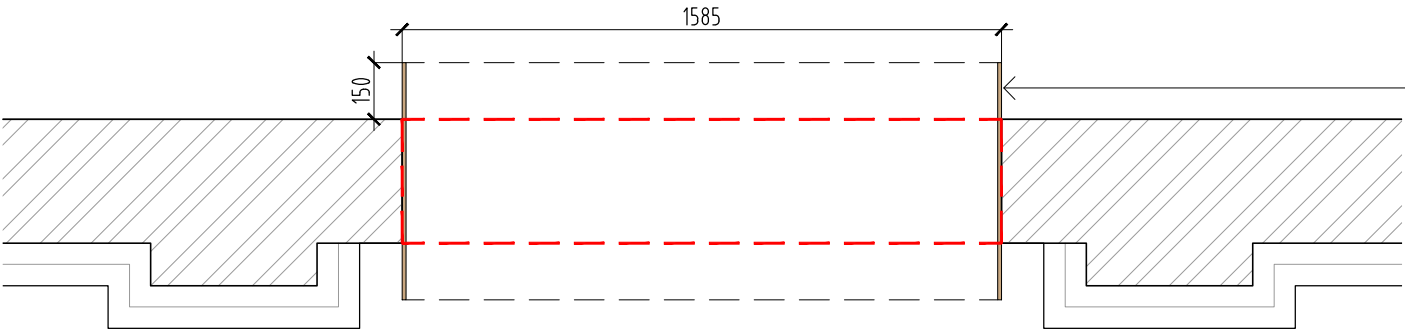


Spine Wall Opening Plan scale 1:20

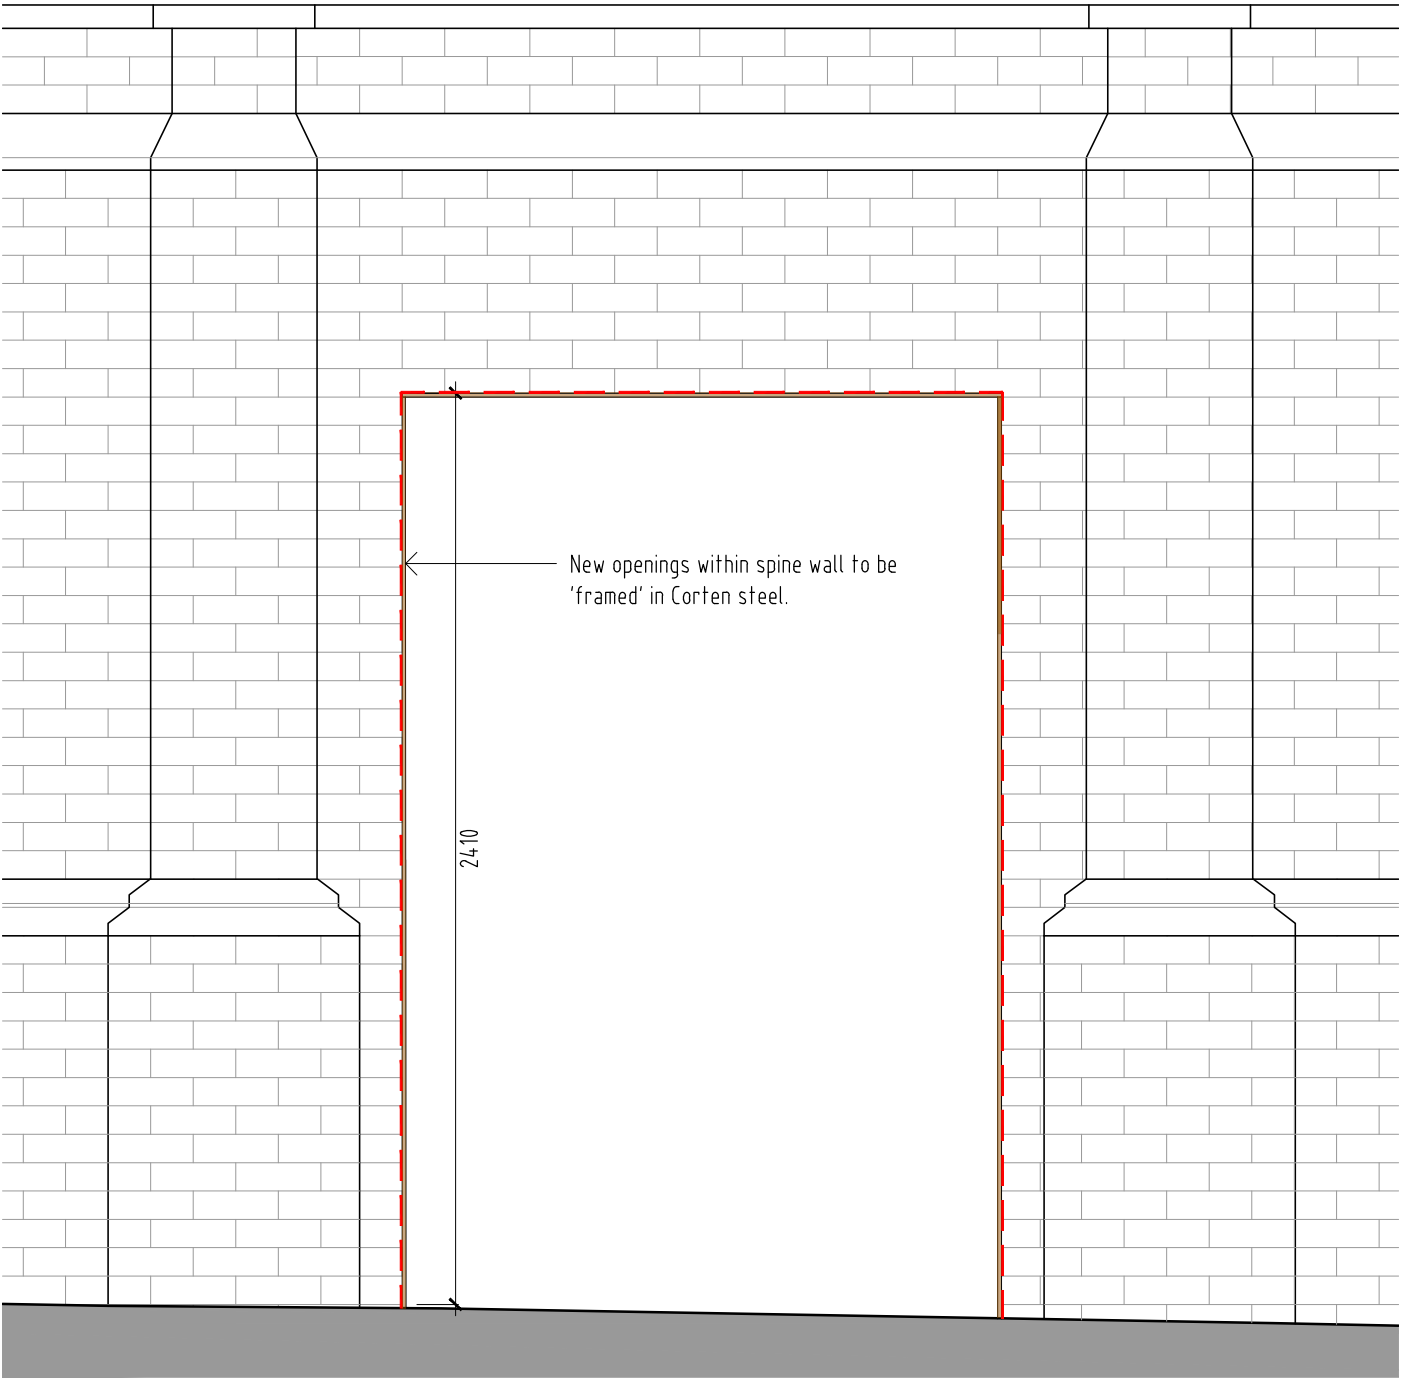


Spine Wall Opening Elevation scale 1:20

Corten steel panel to extend 150mm past face of existing wall.

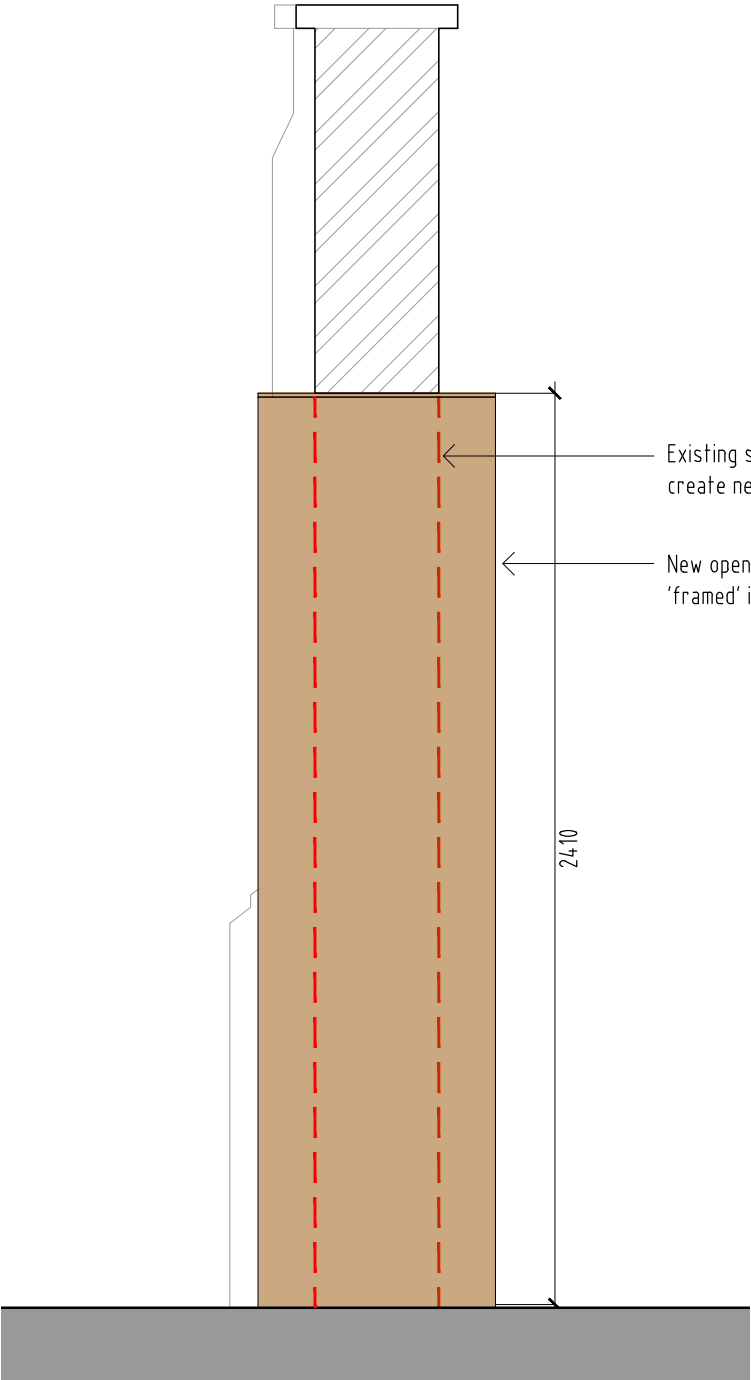

Spine Wall Opening Section scale 1:20

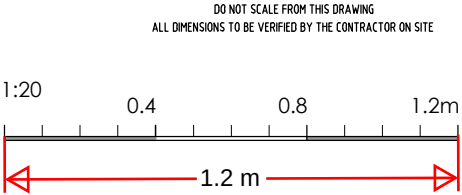

METHOD STATEMENT

The spine wall separating Custom House Outbuildings from the Courtyard is an important historical feature that reflects the sites past use. There are two existing openings within this wall and we propose to create an additional three to facilitate pedestrian access and circulation around the site. The opening up of the existing fabric of the spine wall will be completed with the utmost care following an approved method statement. Joints will be racked out, existing brick removed and where necessary will be reinstated to match. The new openings will be identified by Corten steel reveals which, like the overarching strategy for the development, will clearly distinguish the original and new elements through a defined and consistent material pallet.

Existing spine wall demolished locally to create new openings.

New openings within spine wall to be framed in Corten steel.

REV	DESCRIPTION	DATE	BY	CHKD
TURNER JACKSON+DAY ASSOCIATES				
125 John Wilson Business Park Whitstable Kent CT5 3QT		t: 01227 261453 e: enquiries@tjda.co.uk www.turnerjacksonday.co.uk		
client details Mile Property Group Ltd				
project details Custom House The Terrace, Gravesend, DA12 2DE				
drawing title DETAIL 06 Spine Wall Opening Detail				
date	scale	drawn by	checked by	
Apr'21	1:20 @ A3	AR		
project no:	drawing no.	revision		
1735	105			