


DO NOT SCALE FROM THIS DRAWING
ALL DIMENSIONS TO BE VERIFIED BY THE CONTRACTOR ON SITE

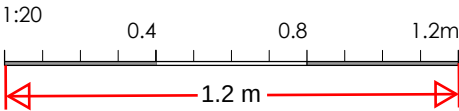


METHOD STATEMENT


To avoid damaging the original fabric of the listed buildings and to maintain the essence of the original room proportions the 2no. proposed bathroom pods will be constructed carefully using a method which will enable the full retention and preservation of any existing joinery.

Cornice: To preserve the existing cornice and room proportions, the pods will be set at a height of approx' 2.35m to enable the corning and ceiling of the rooms to be read in their entirety.

Skirting: Tpo preserve the existing skirtings, all new studwork joinery, boarding and finishes will be scribed and cut around exisitng skirting boards and joinery, leaving them fully intact.

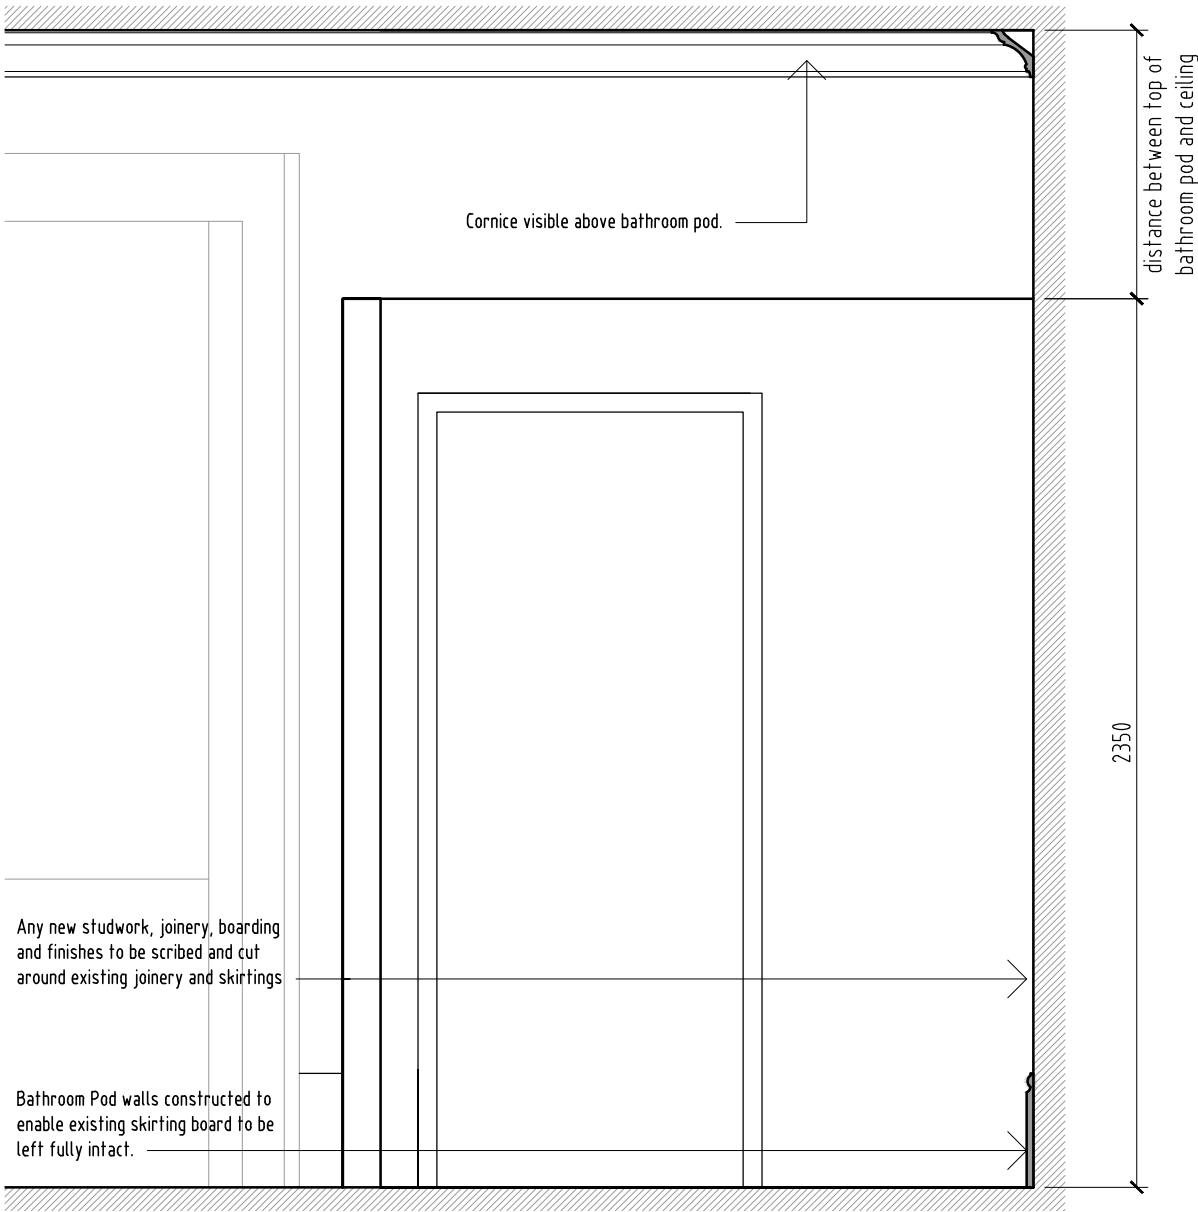

Bathroom Pod Side Elevation scale 1:20

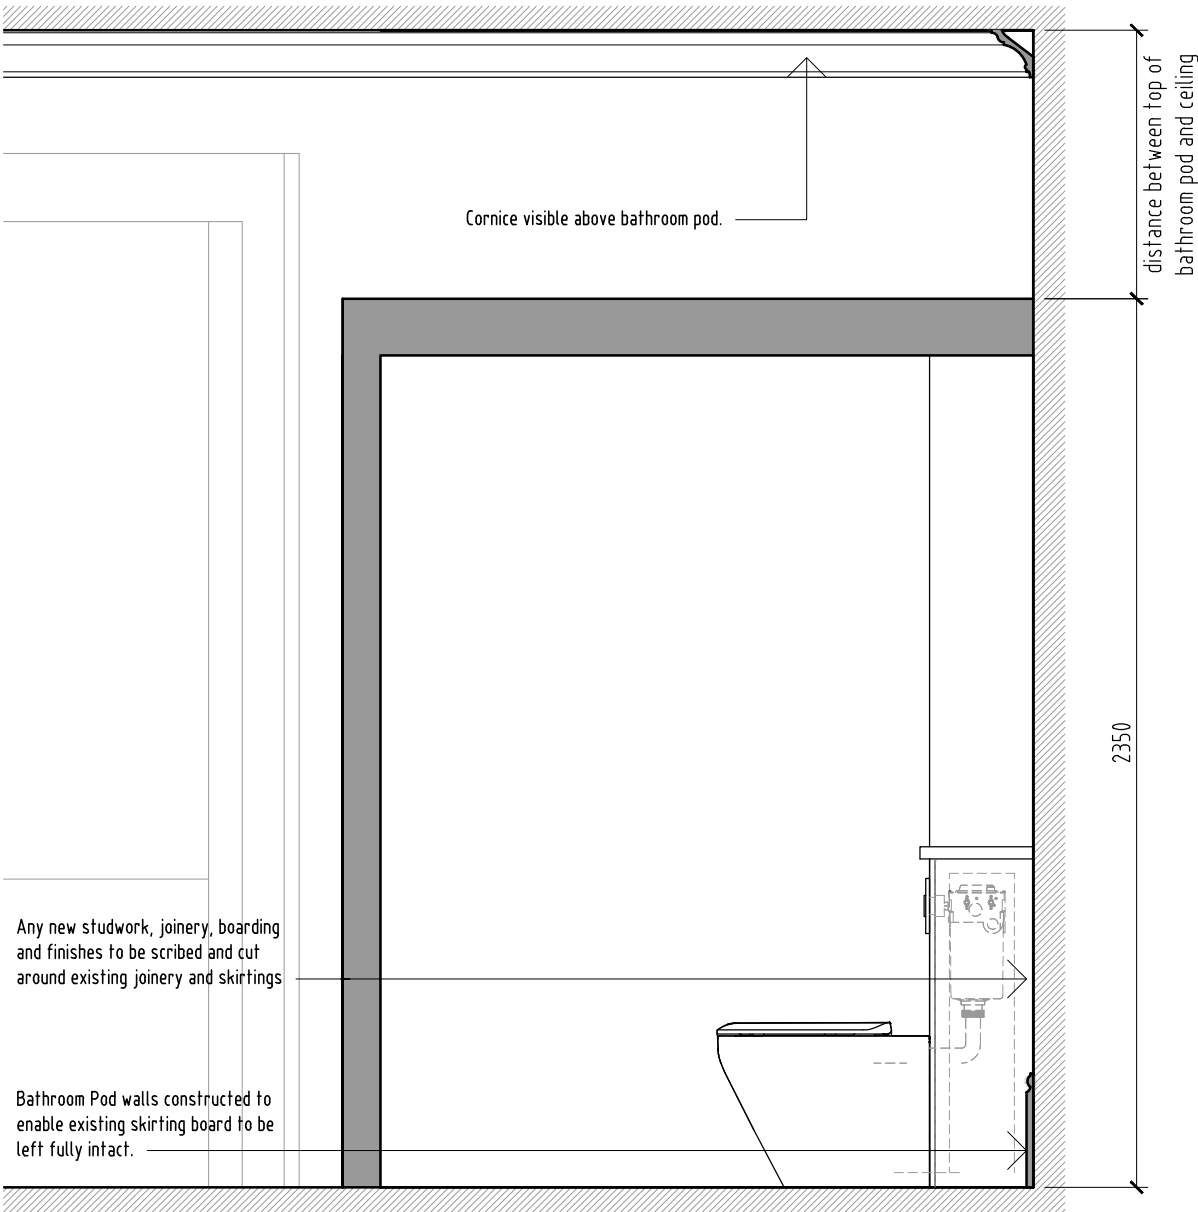

Bathroom Pod Section scale 1:20

REV	DESCRIPTION	DATE	BY	CHKD

TURNER JACKSON+DAY ASSOCIATES

125 John Wilson Business Park
Whitstable
Kent CT15 3QT

t: 01227 261453
e: enquiries@tjda.co.uk
www.turnerjacksonday.co.uk

client details
Mile Property Group Ltd

project details
Custom House
The Terrace, Gravesend, DA12 2DE

drawing title
DETAIL 07
Bathroom Pod

date scale drawn by checked by
May '22 1:20 @ A3 AR

project no: 1735	drawing no. 107	revision
---------------------	--------------------	----------