



BPLAN

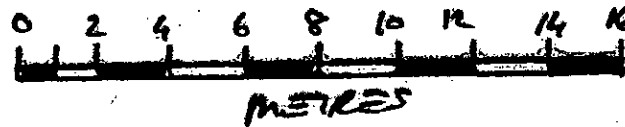

20211292

RECEIVED
14 OCT 2021

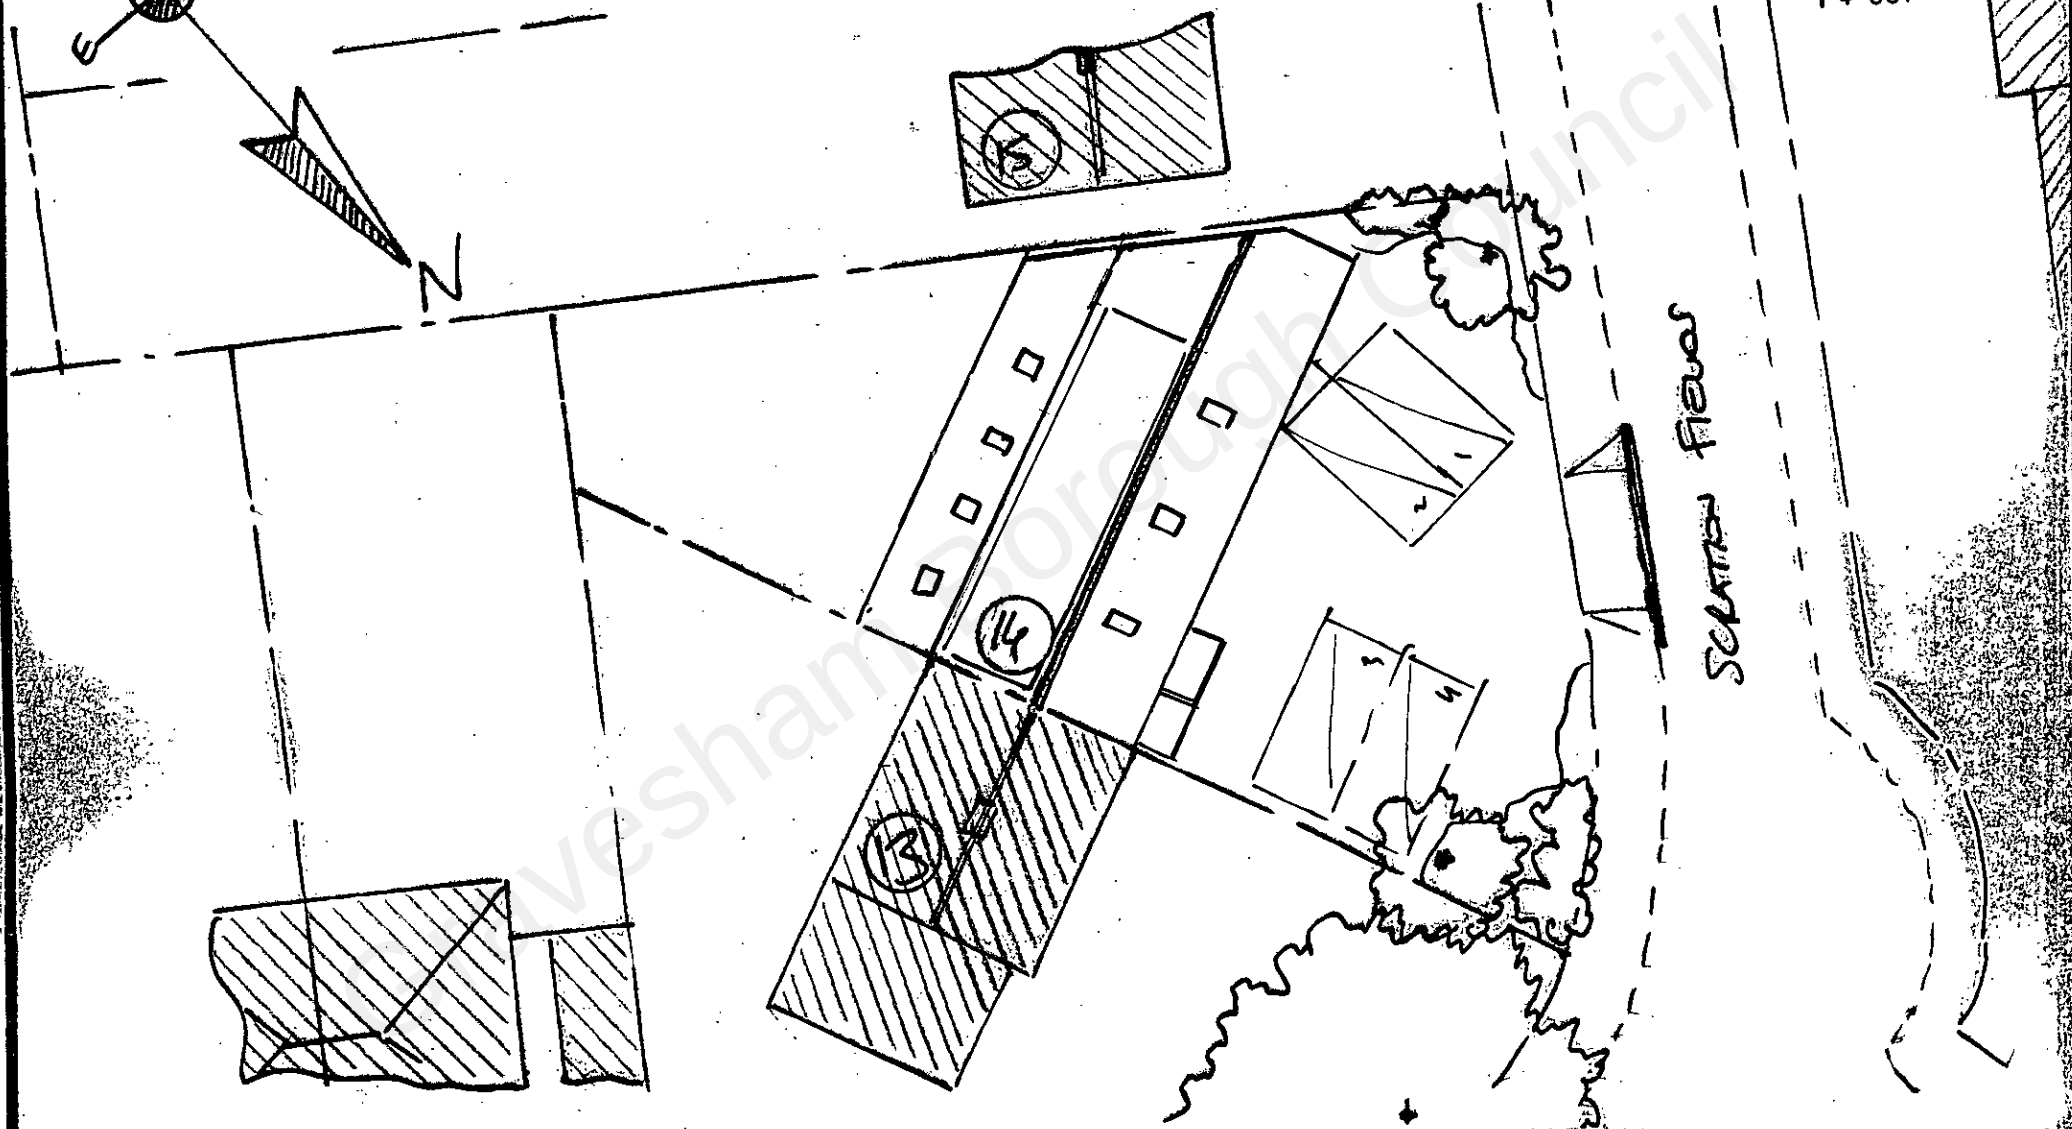

PROJECT
14 SCATION FIELDS

TITLE
PROPOSED BUILDING PLAN

DATE
AUG/2021

SCALE
1:200 @ A4

DRAWING
IDK/740/08

REV
01