




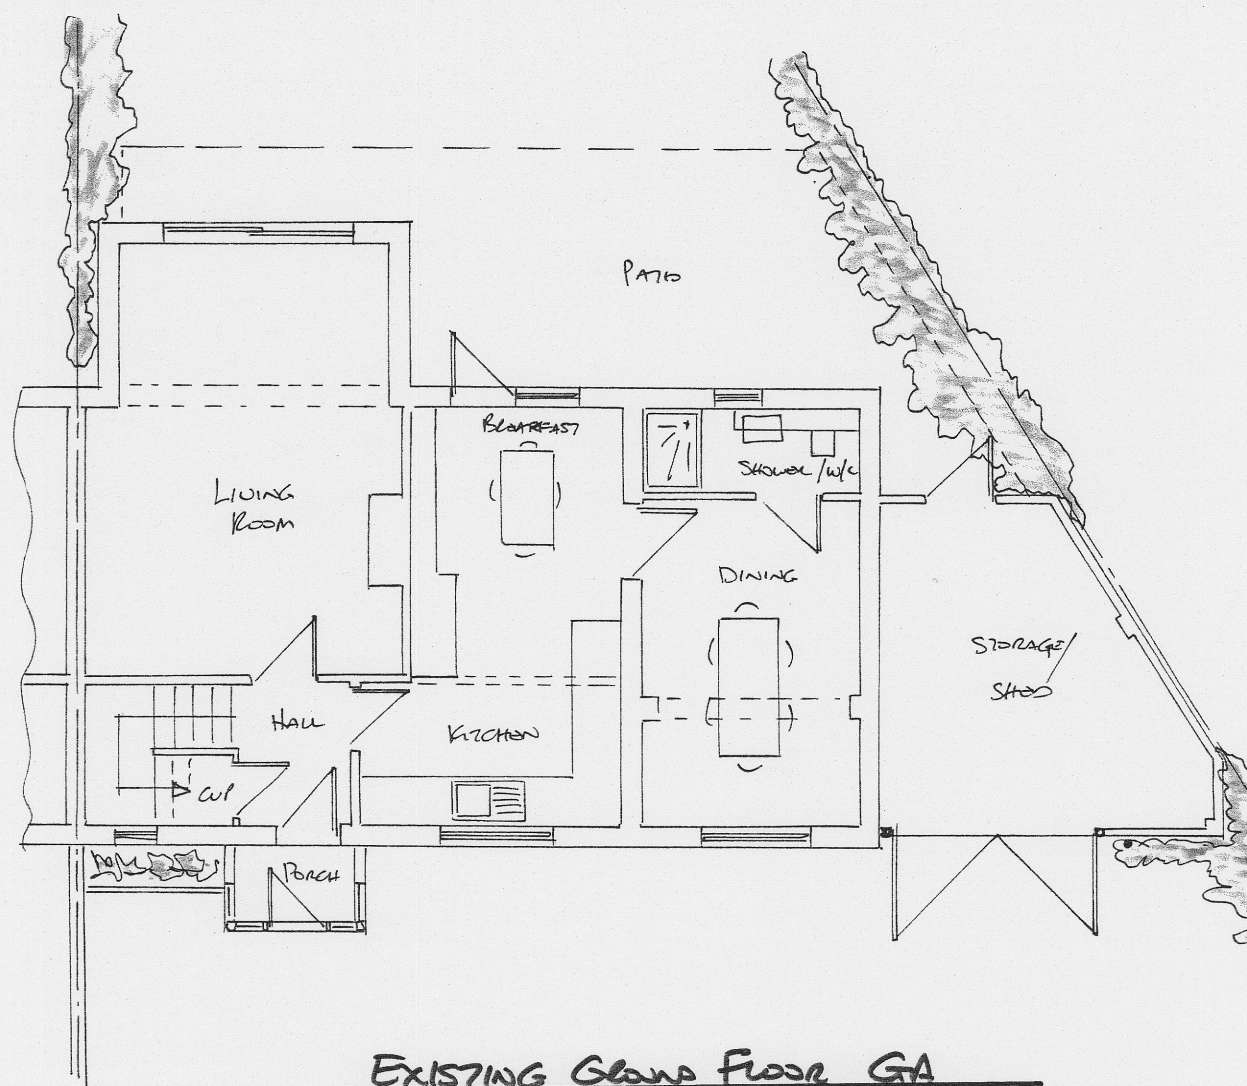

EXISTING Ground Floor GA

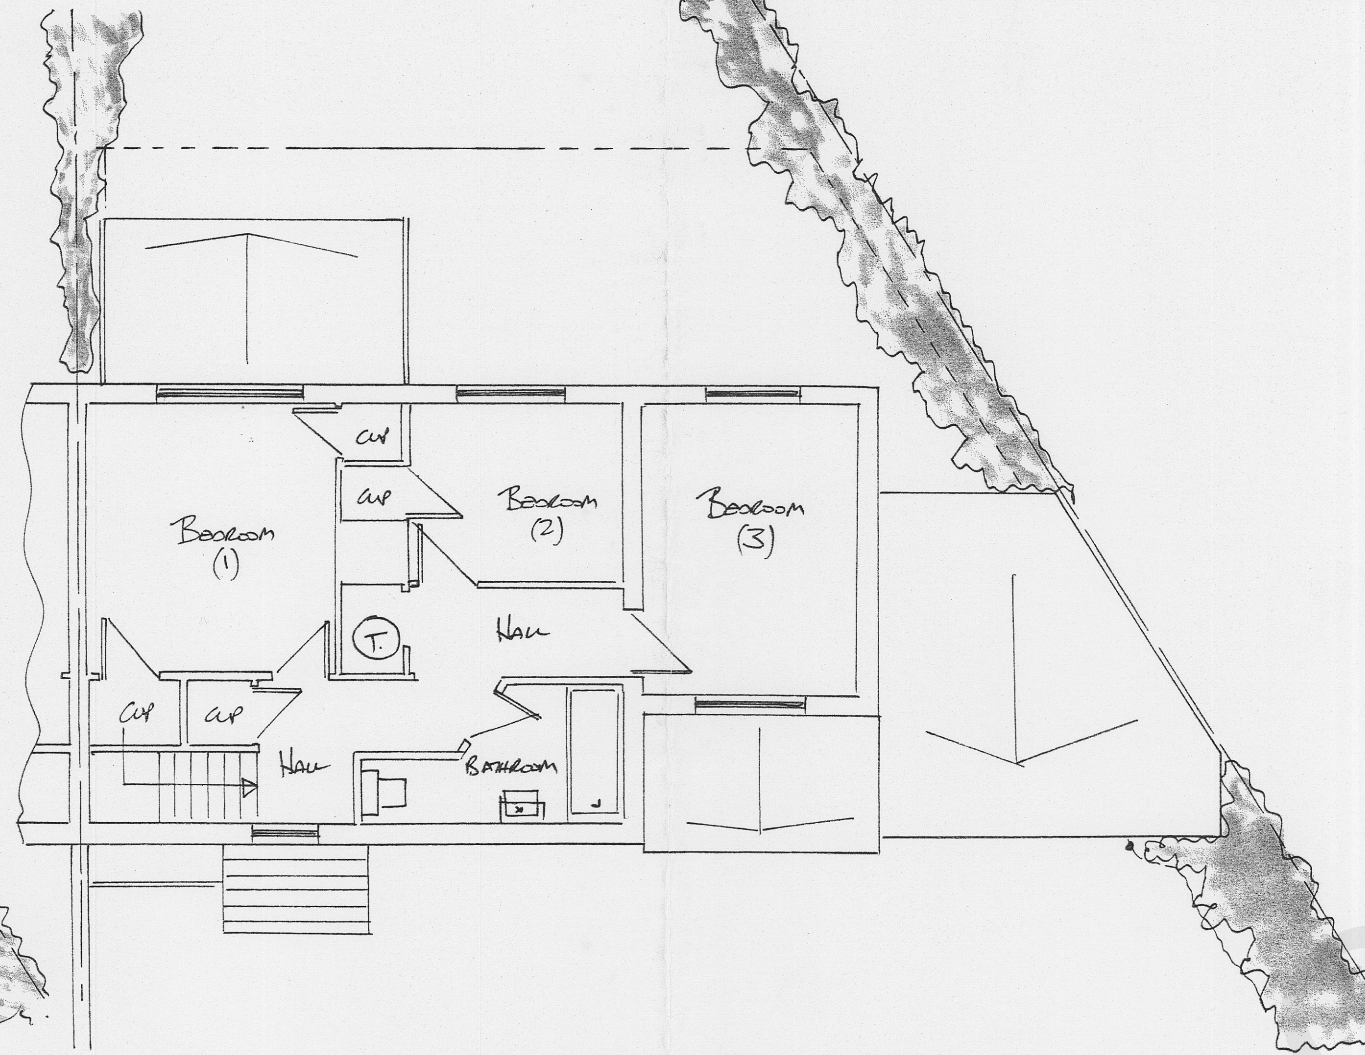


EXISTING First Floor GA

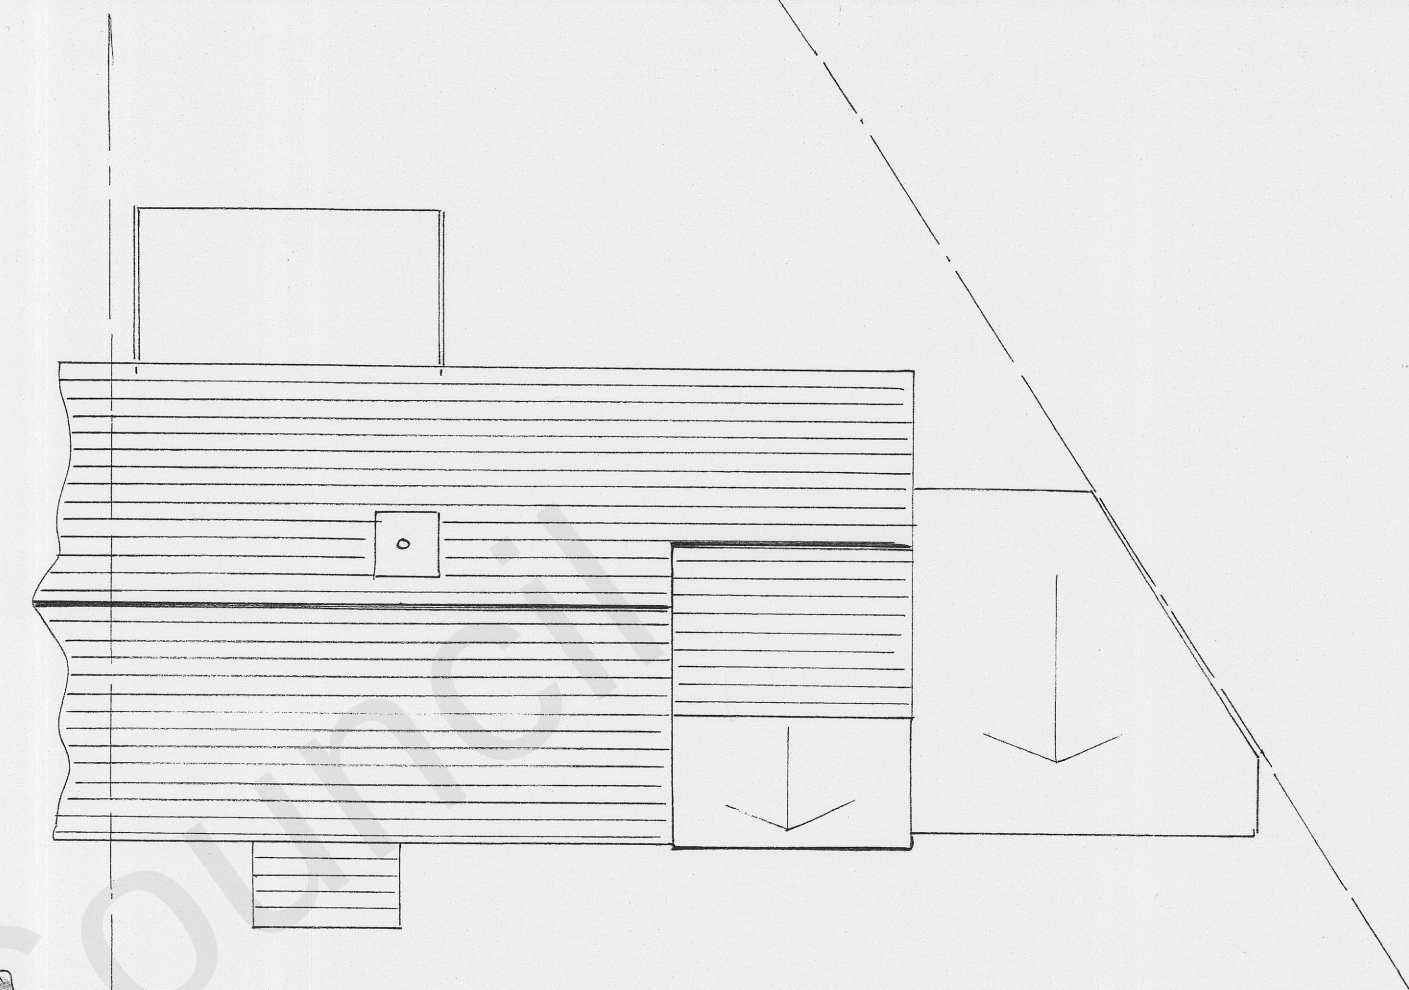

EXISTING Roof Plan GA



EXISTING Front Elevation

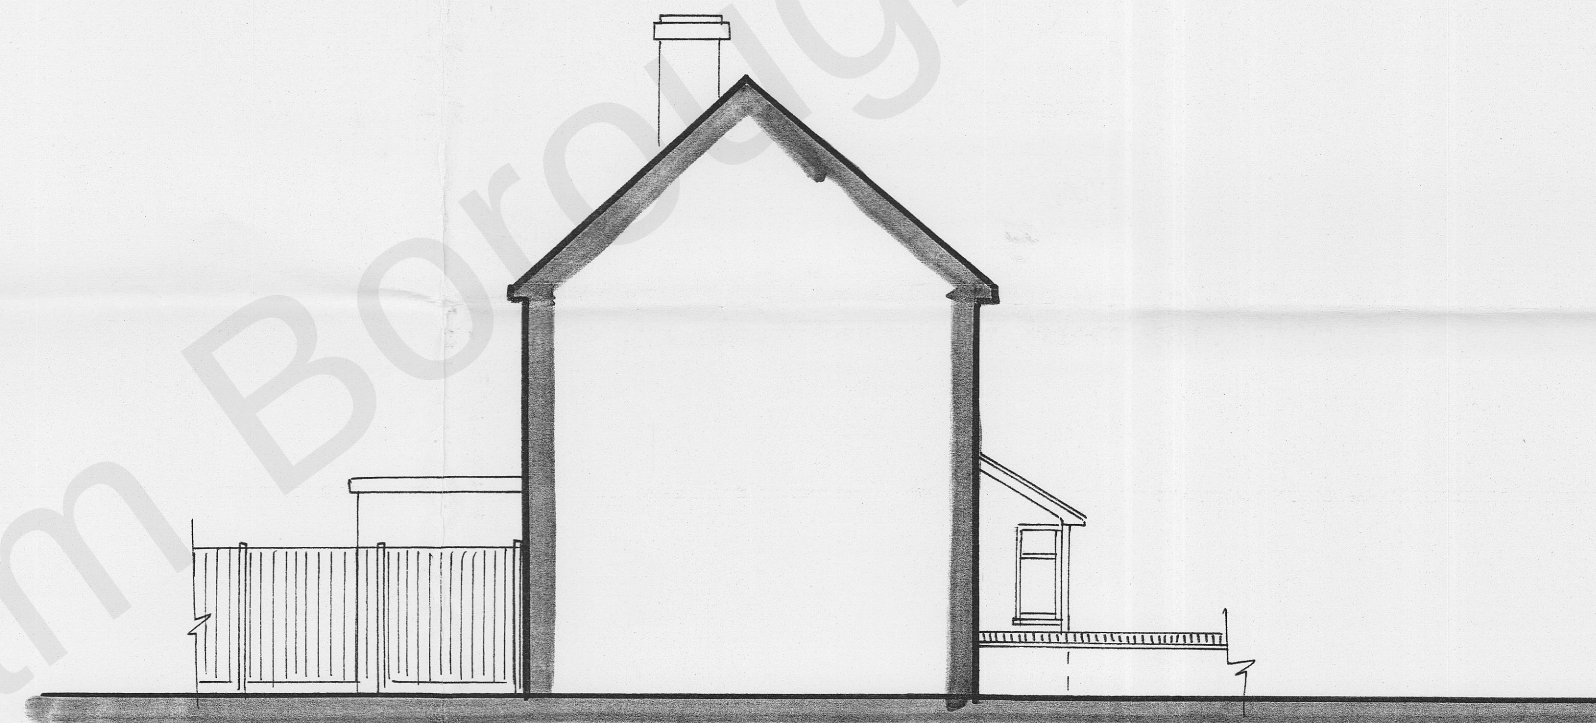

EXISTING Side Elevation




EXISTING Rear Elevation



EXISTING Side Elevation

EXPLAN

RECEIVED
14 OCT 2021

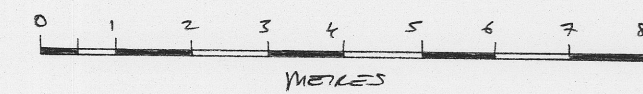

20211292

DATE	AUG/2021
SCALE	1:100 CAR
PROJECT	1/4 SECTION FIELDS COBHAM GRANESAND
DRAWING	KENT DAY 3AS
DKM	7400 / 11
REV	01