


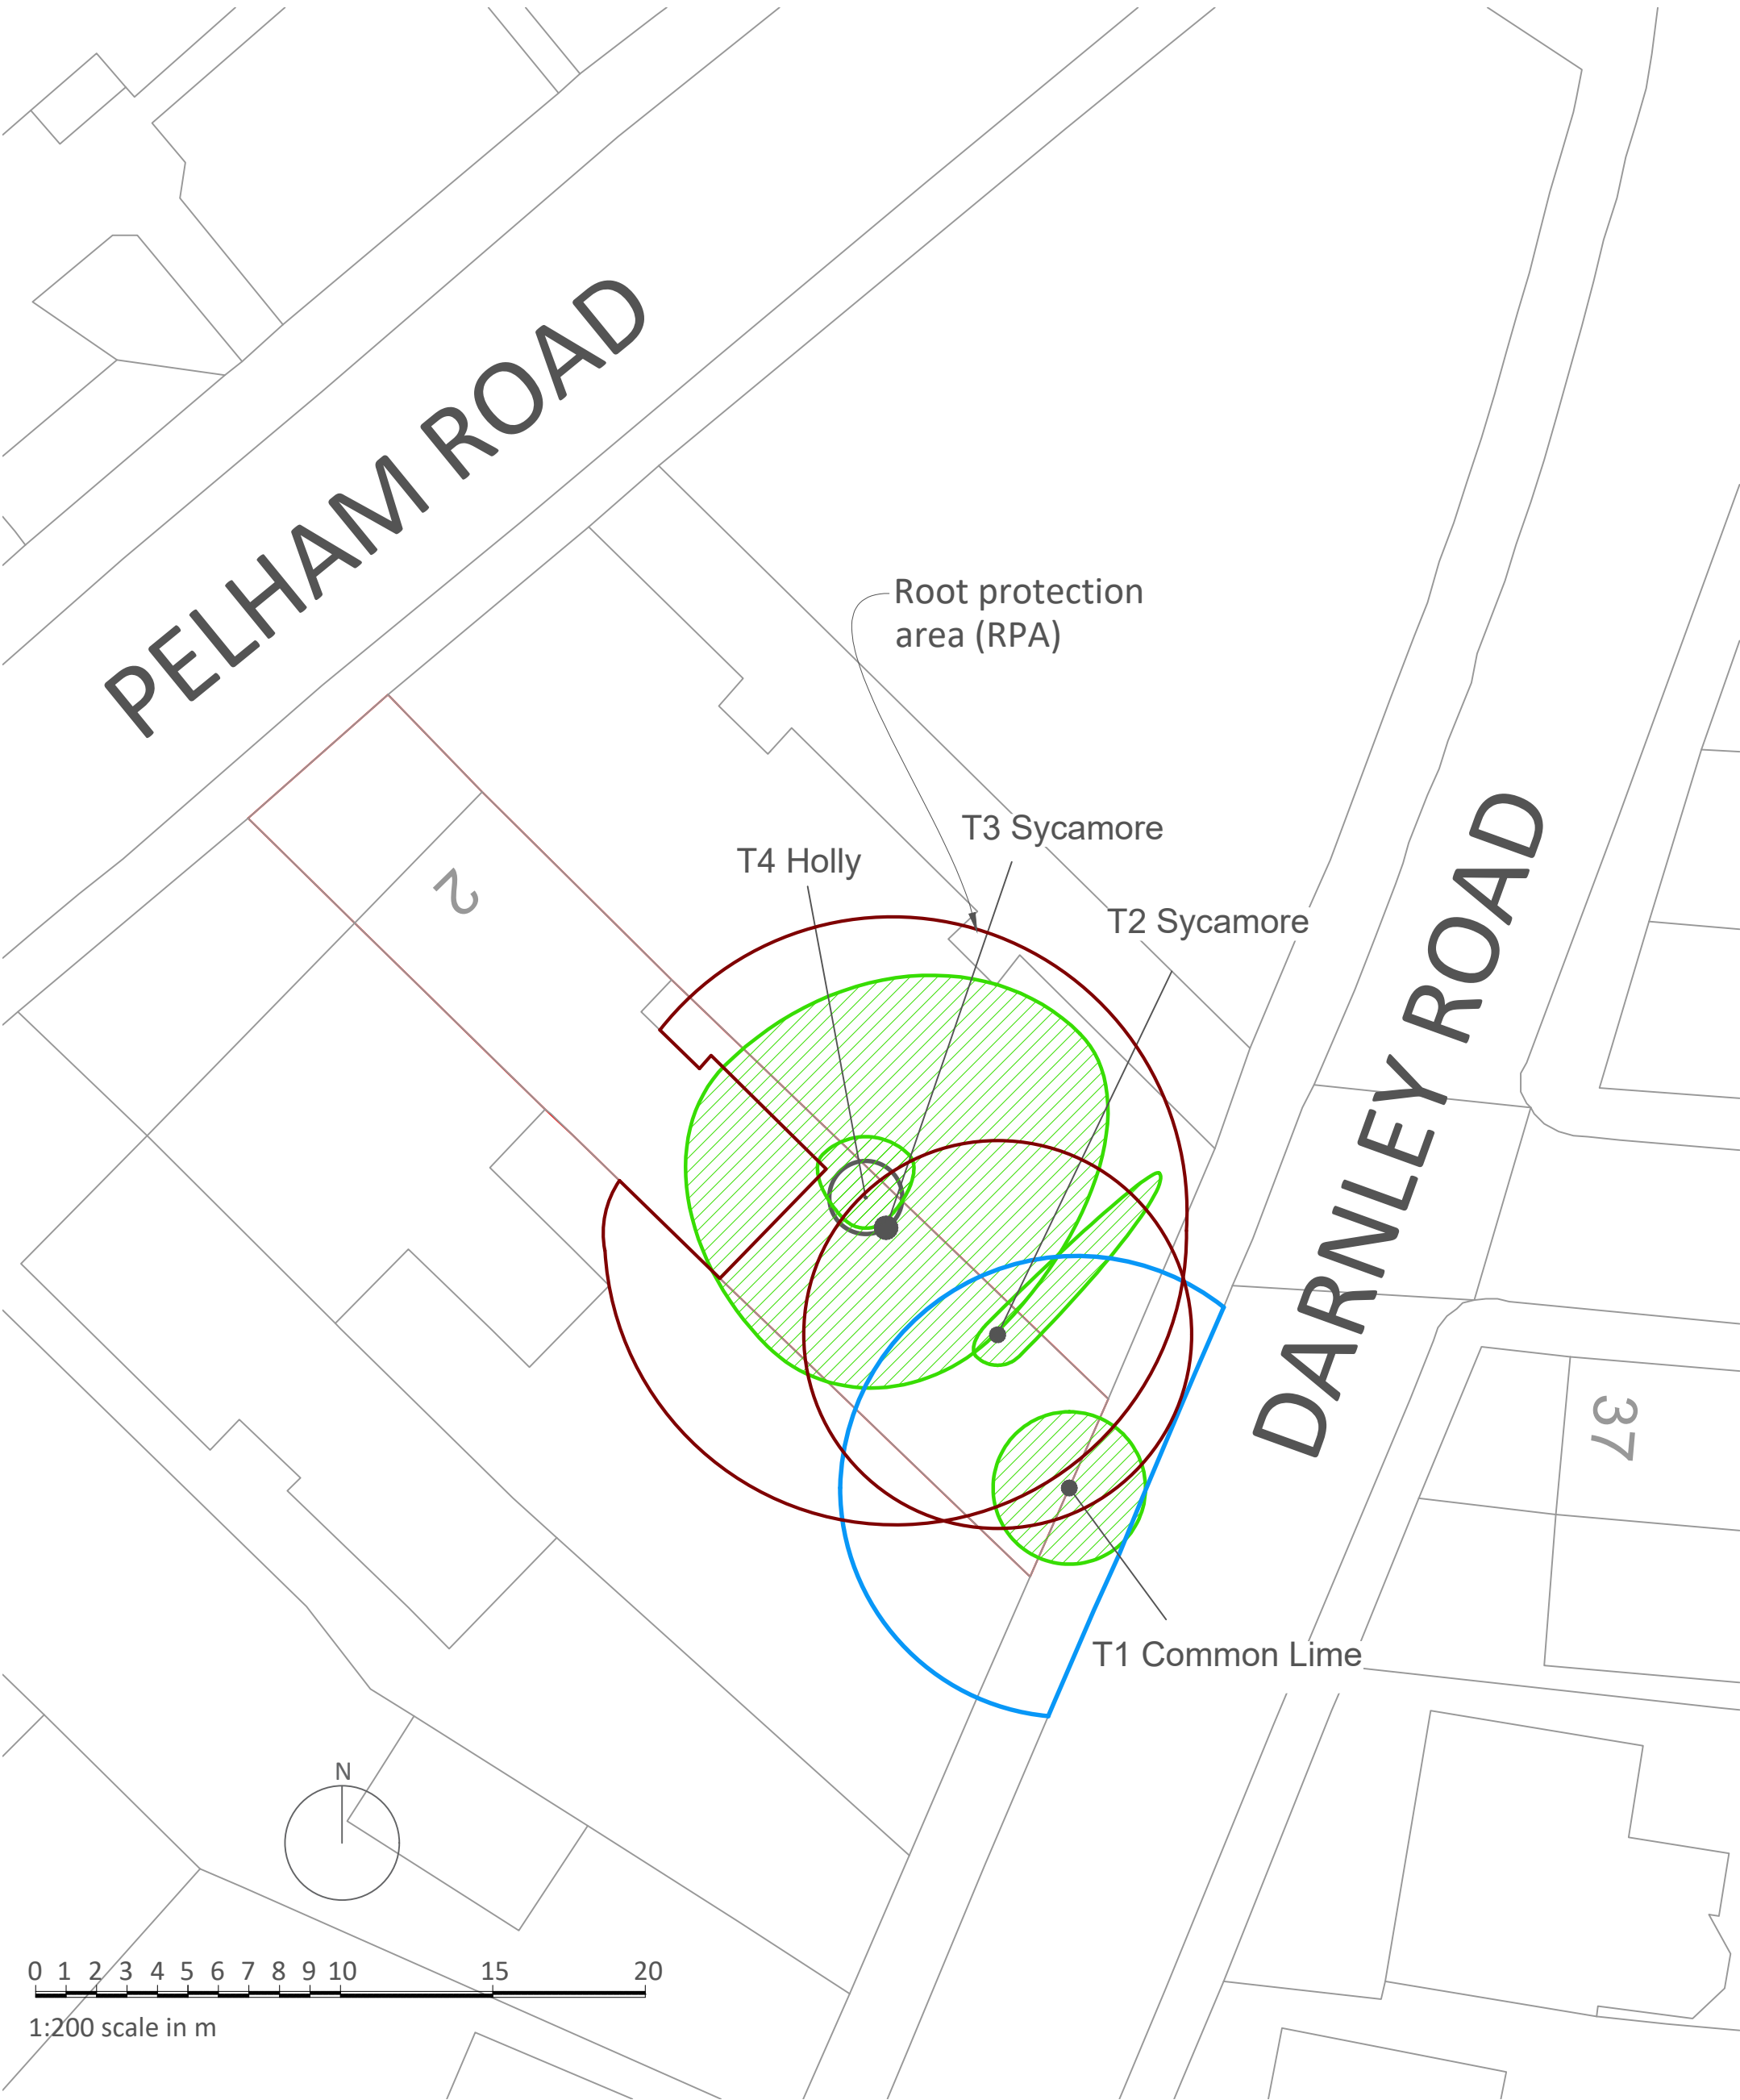

Key:

- Tree canopy - all categories
- RPA of a category 'A' tree - high quality
- RPA of a category 'B' tree - moderate quality
- RPA of a category 'C' tree - low quality
- RPA of a category 'U' tree - tree that cannot realistically be retained due to its condition
- T1 Tree (T)

Notes:

- This drawing is based on an OS Base Plan. Trees have been plotted by measurements taken on site.
- The site is in the Pelham Road and The Avenue Conservation Area.
- The shape of root protection areas (RPAs) have been modified where pre-existing site conditions (road, building foundations etc) or other factors (trenching) indicate that rooting is likely to be asymmetrical. For on site trees, no change to the overall area of each RPA has been made up to a maximum distance of 15m from the trunk. Beyond this, marginal decreases in the areas of RPAs might result if there are no other areas suitable for rooting within the 15m radius.
- This drawing was originally produced in colour.
- OS data Crown© Copyright 2025 OS Licence AC0000855963.
- Copyright St Aubyn Tree Consultancy.
- Reg Office: 30-34 North Street, Hailsham, East Sussex BN27 1DW Company Reg No: 11644503 (England & Wales).

0	Preliminary issue	23.10.2025	Client	IPS & CO LTD
REV	Description	Date	Project	2 PELHAM ROAD, GRAVESEND, KENT DA11 0HW
			Title	TREE CONSTRAINTS PLAN
			Scale	1:200 @ A3
			Drawing Number	STA 5356 TCP PELHAM ROAD REV -
			Date	OCT 2025
			Drawn by	ASTA

ST AUBYN
TREE CONSULTANCY

01424 533216
info@statrees.com
www.statrees.com

Rock House
49-51 Cambridge Road
Hastings TN34 1DT