


COPYRIGHT RESERVED
~~DO NOT SCALE FROM THIS DRAWING.~~
ALL DIMENSIONS TO BE CHECKED BY CONTRACTOR ON SITE.
SUPERVISOR TO BE NOTIFIED OF ALL DISCREPANCIES PRIOR
TO WORKS COMMENCING.

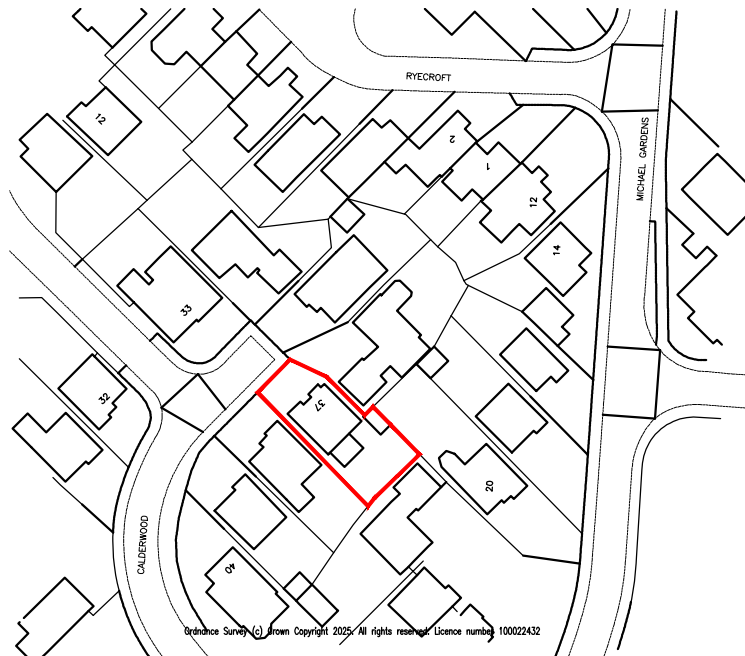

Grindice Survey (c) Crown Copyright 2025/ All rights reserved/ Licence number 100022432

- J S DESIGNS - Suite 3, West Hill House, West Hill Dartford, Kent DA1 2EU Tel: 01322 286506 Fax: 01322 286504 e mail: js.designs@btconnect.com website: jsdesignsltd.co.uk	Property Address : 37 Calderwood Gravesend	Drawing Title : Location Plan
Client: Mr S Sandhu	Scale : 1:1250 Date : Apr25 By : JPS	Drawing Number : 25017-L1 Amendment :