


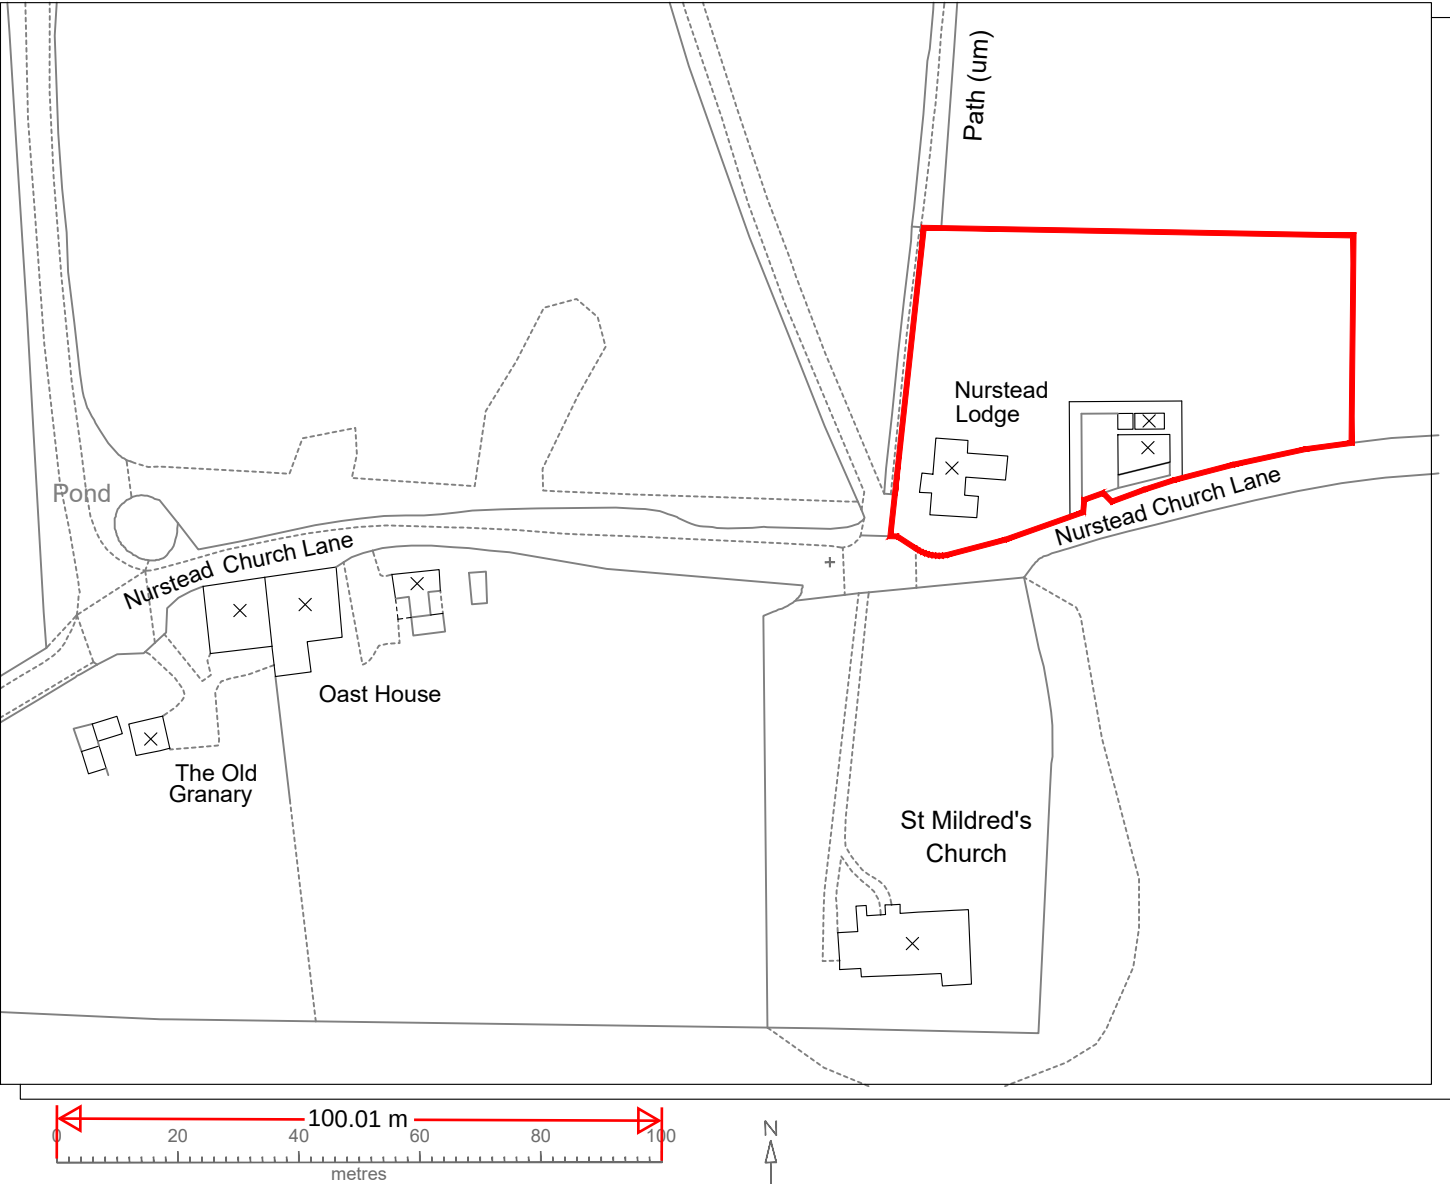

JOB	CONVERSION ON EXISTING GARAGE TO ANNEX		
	NURSTEAD LODGE, NURSTEAD, GRAVESEND, KENT		
TITLE	LOCATION PLAN		
SCALE	1:1250	DATE	APRIL 25
DWG. No.	180/01	REV.	