


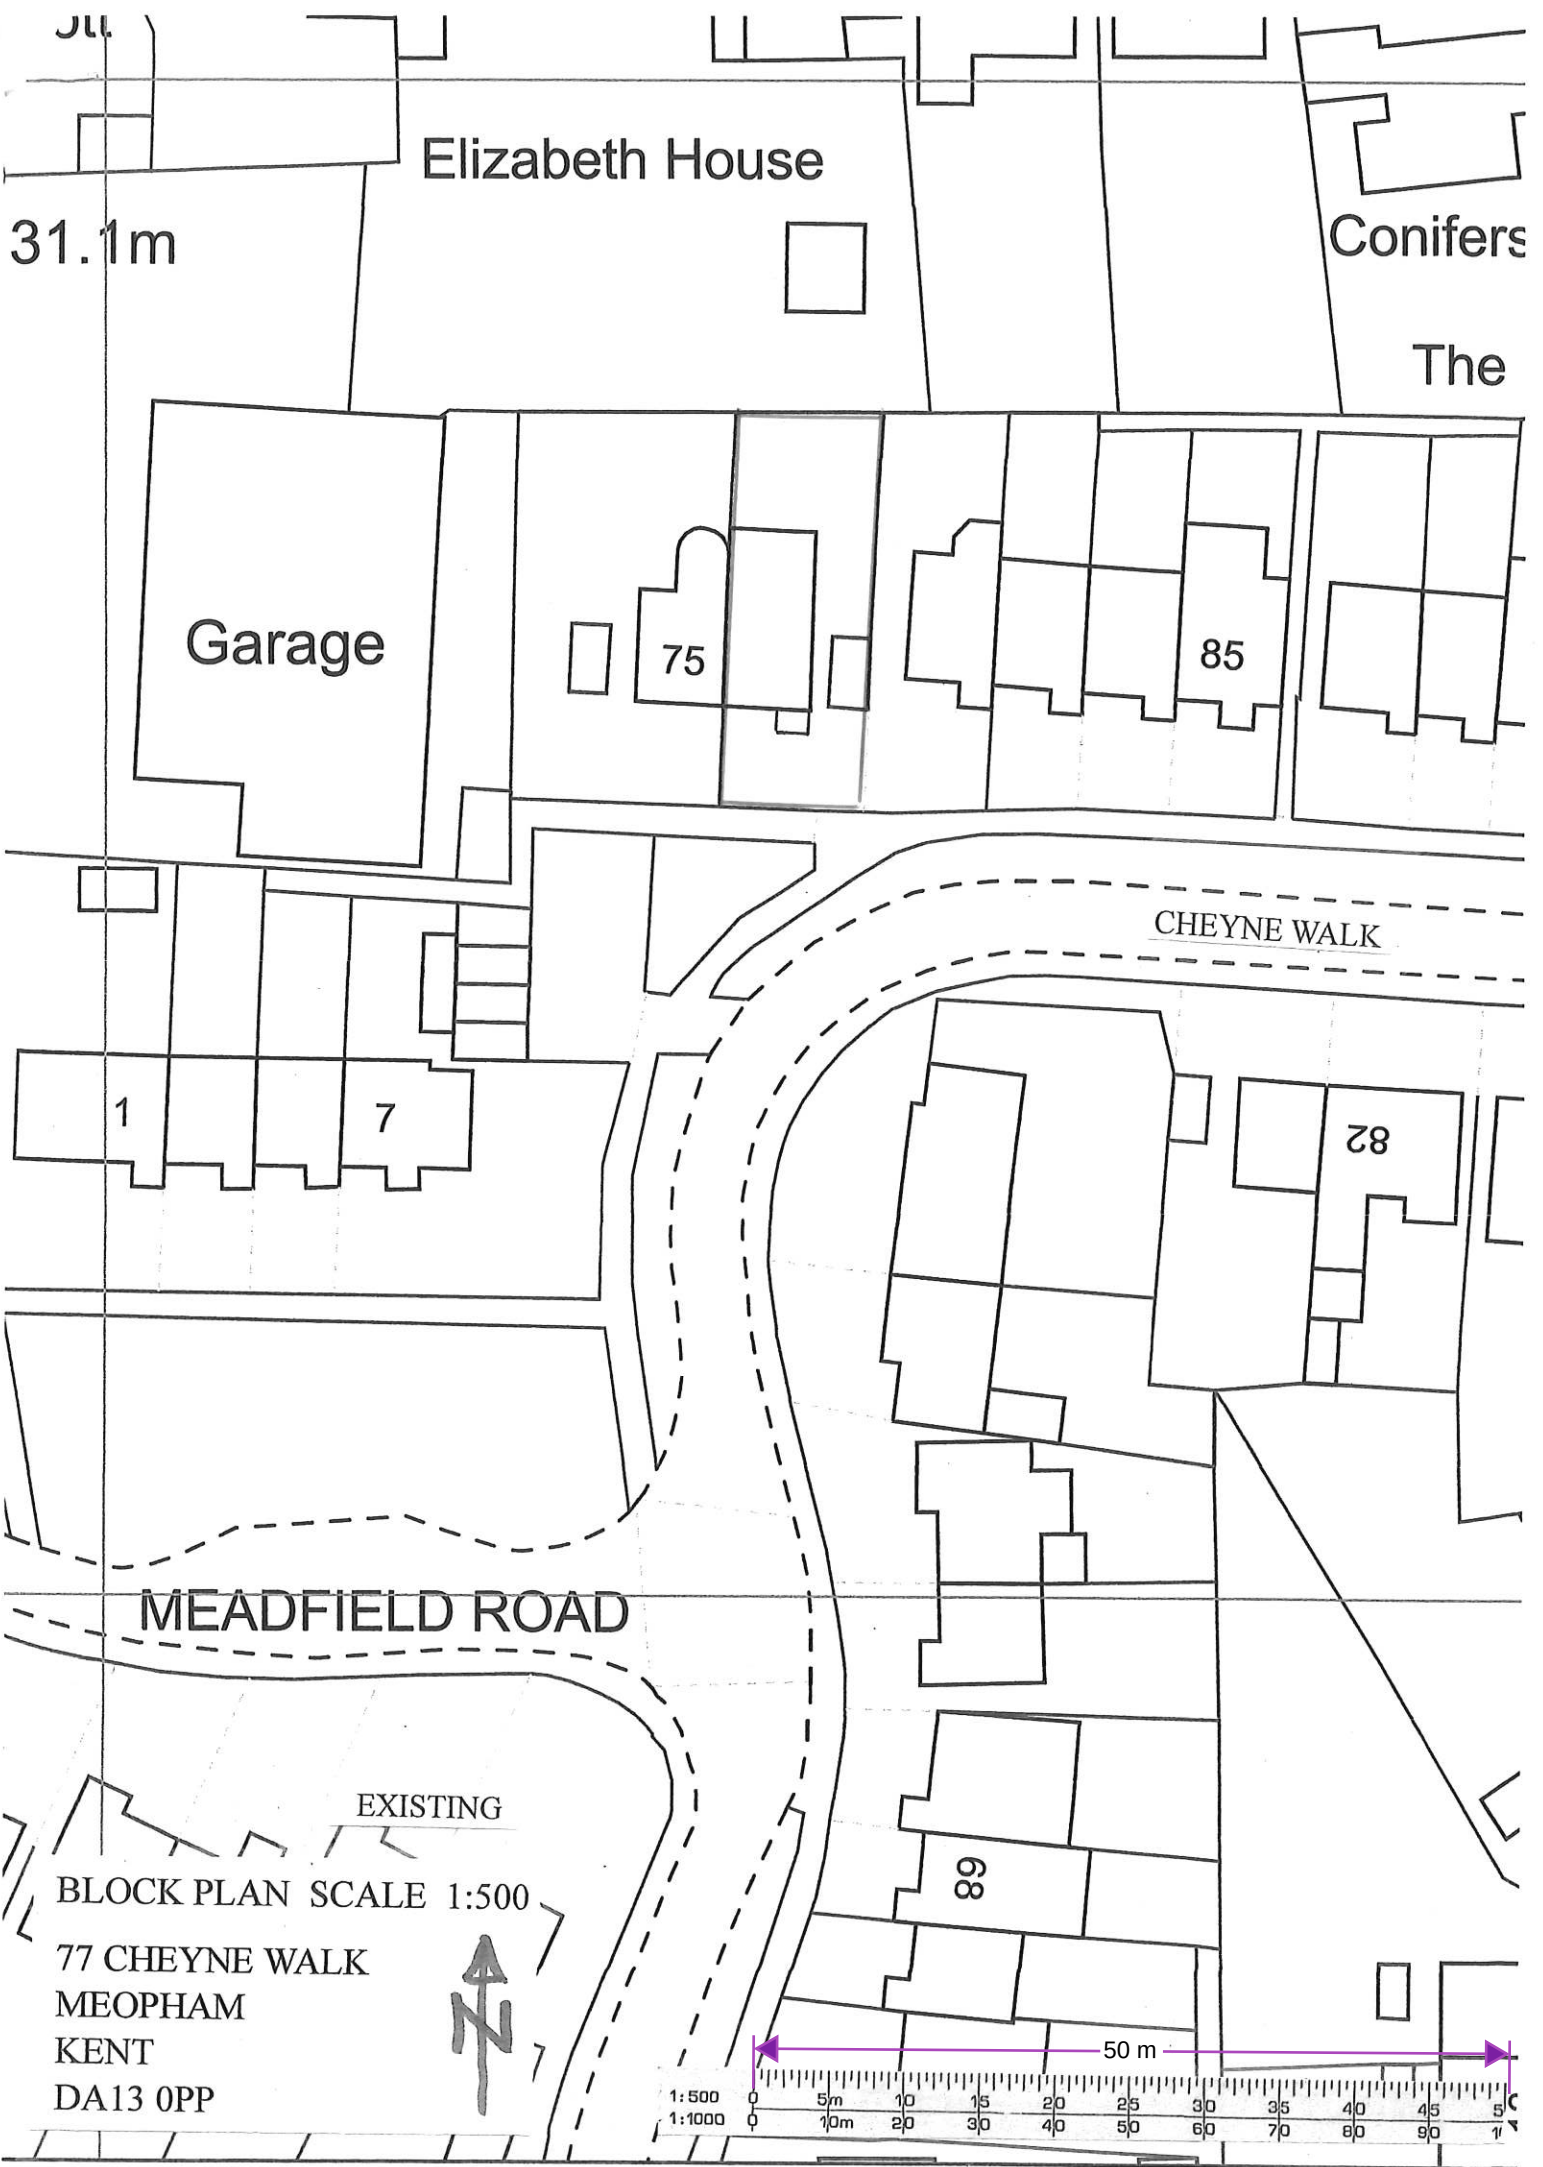

Elizabeth House

31.1m

Conifers

The

Garage

75

85

CHEYNE WALK

1

7

82

MEADFIELD ROAD

EXISTING

BLOCK PLAN SCALE 1:500

77 CHEYNE WALK
MEOPHAM
KENT
DA13 0PP

