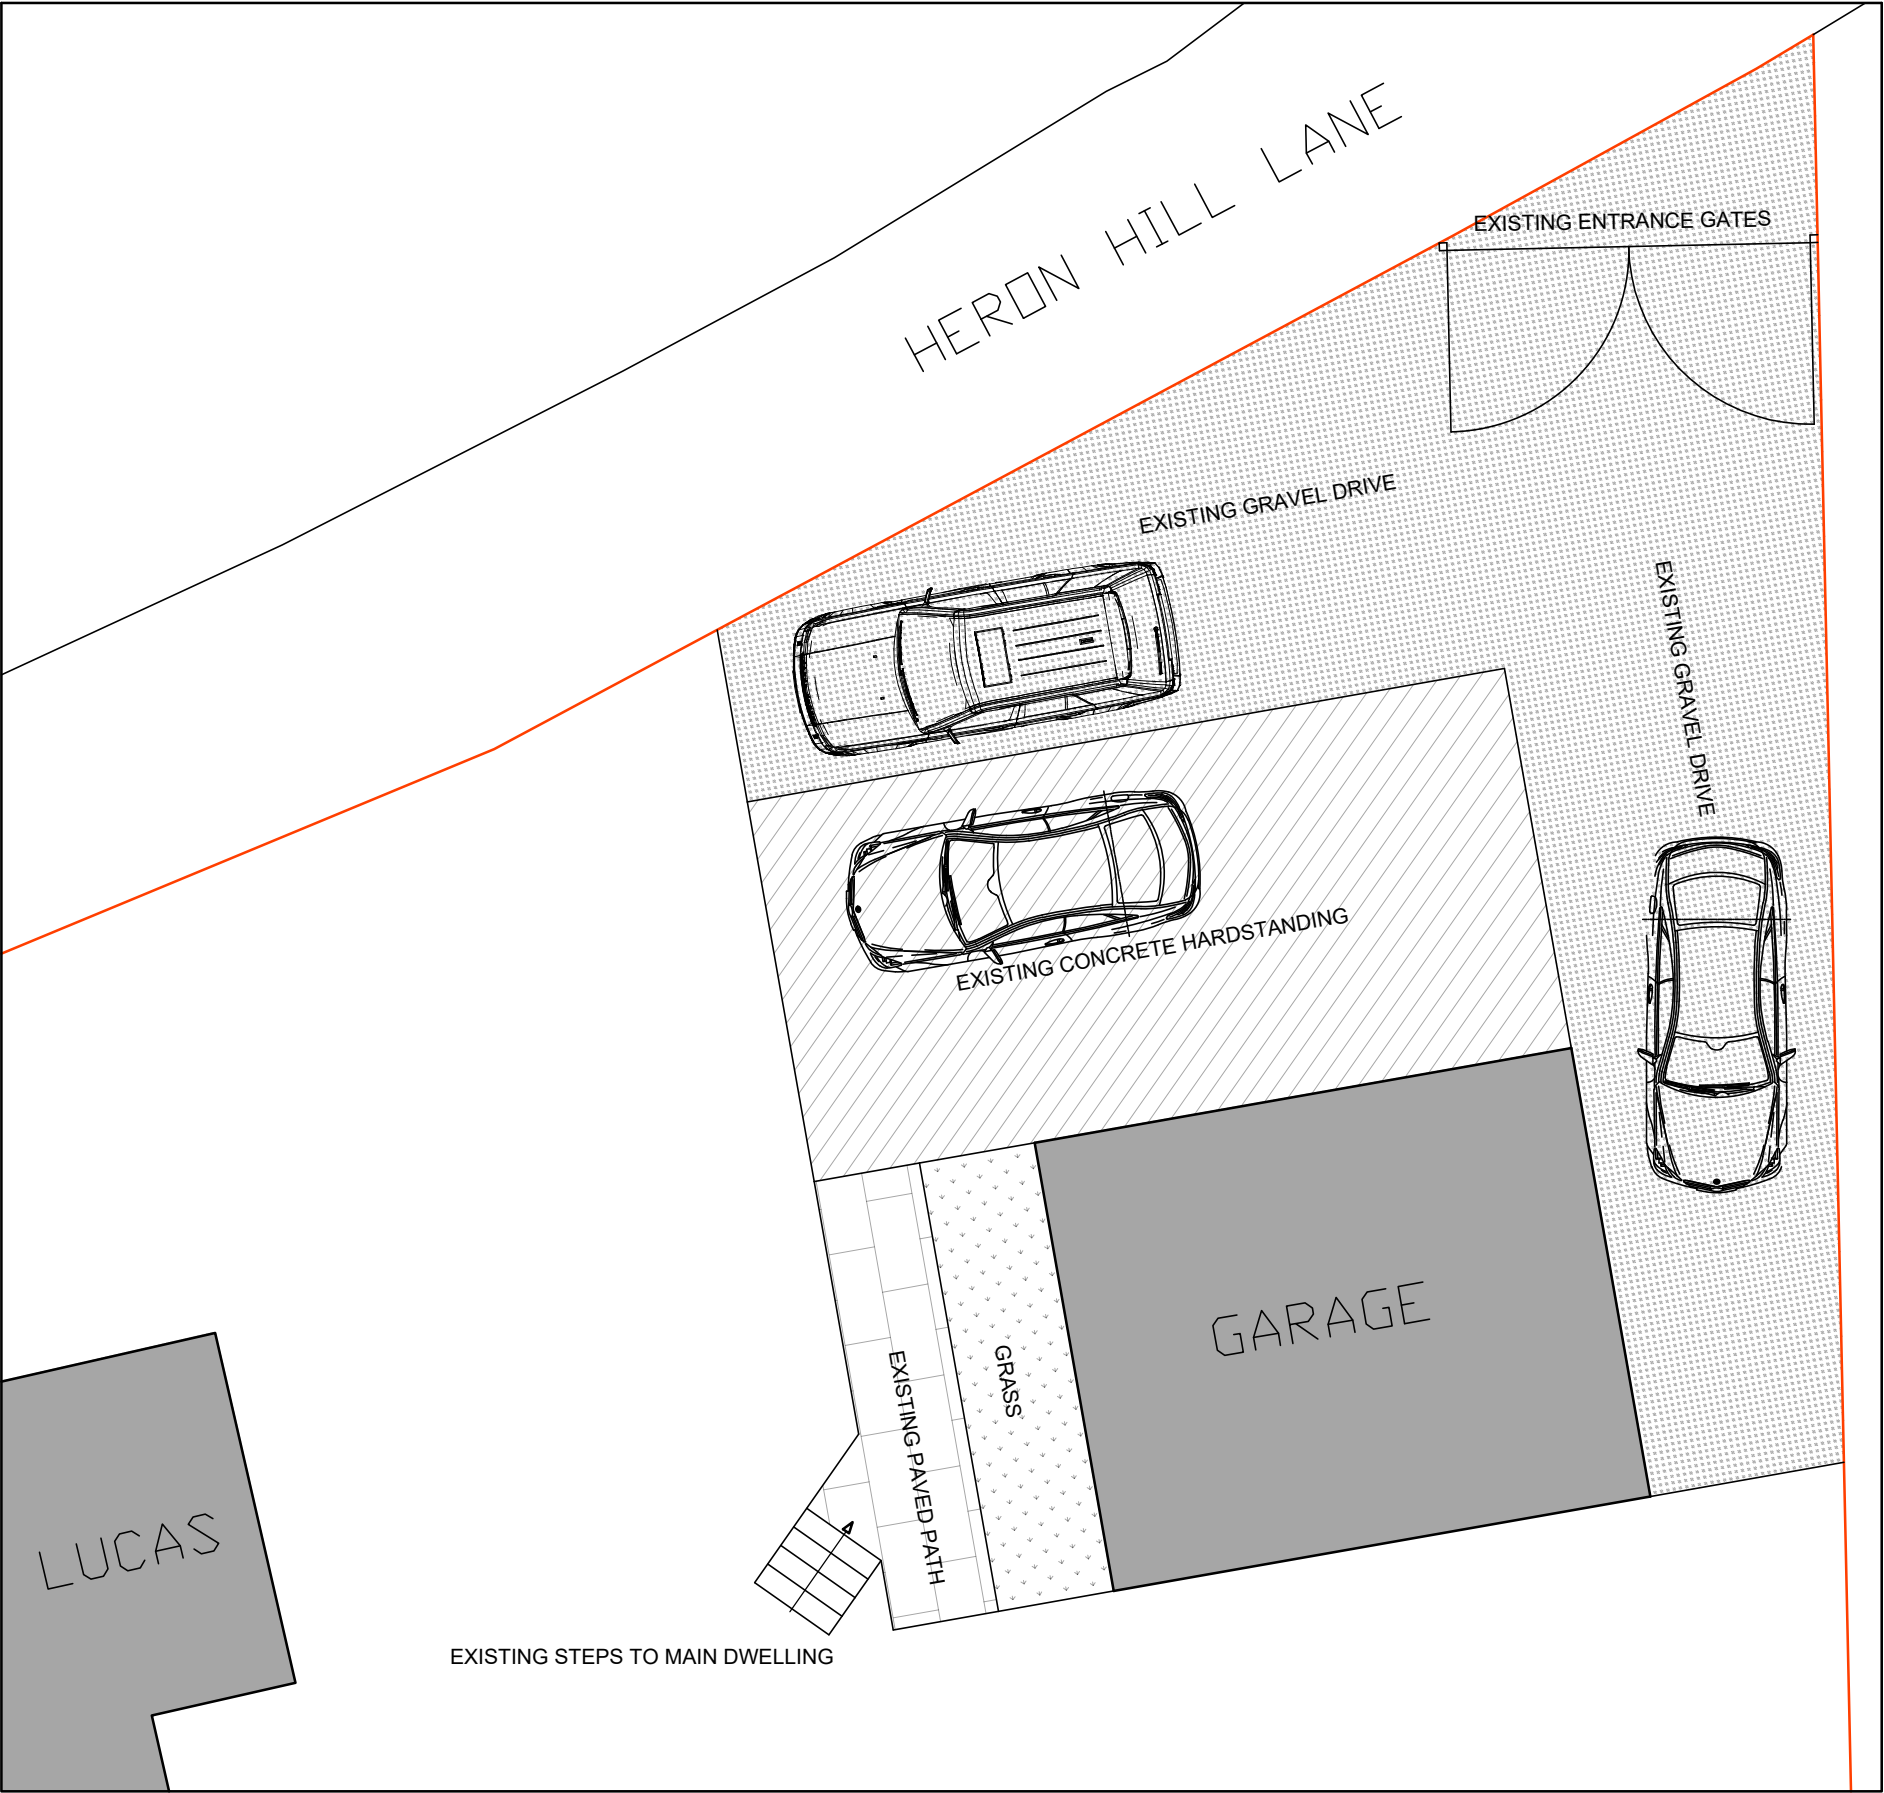


SCALE BAR @ 1:100

Date	No	Revision
Penfold Project Services		
Epmarket, Wrotham Road, Meopham, Kent, DA13 0JH		
Telephone: 01474 816690		
e-mail: apenfold448@btinternet.com		
Job Title:	LUCAS HERON HILL LANE MEOPHAM KENT DA13 0DU	
Dwg Title:	BLOCK PLAN AS EXISTING	
Scale:	1:200 @ A3	
Dwg No.:	07	
Date:	April 2025	