

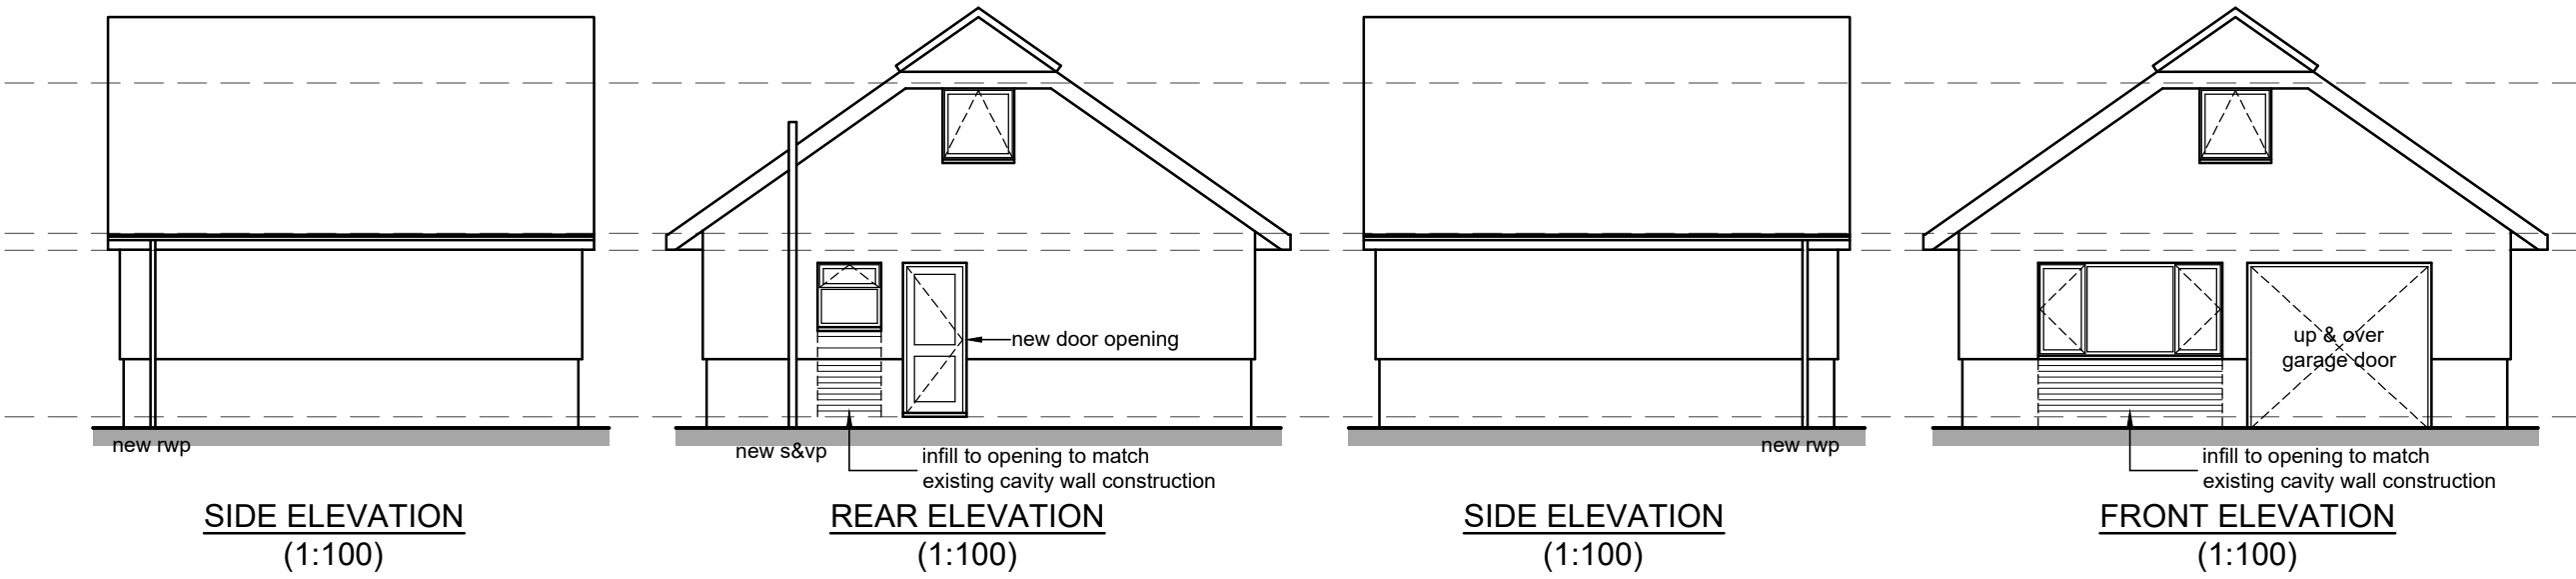


SCALE BAR @ 1:100

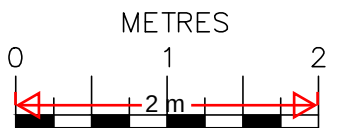

SCALE BAR @ 1:50

SD Mains powered, interlinked smoke detectors with battery back up installed to LD3A

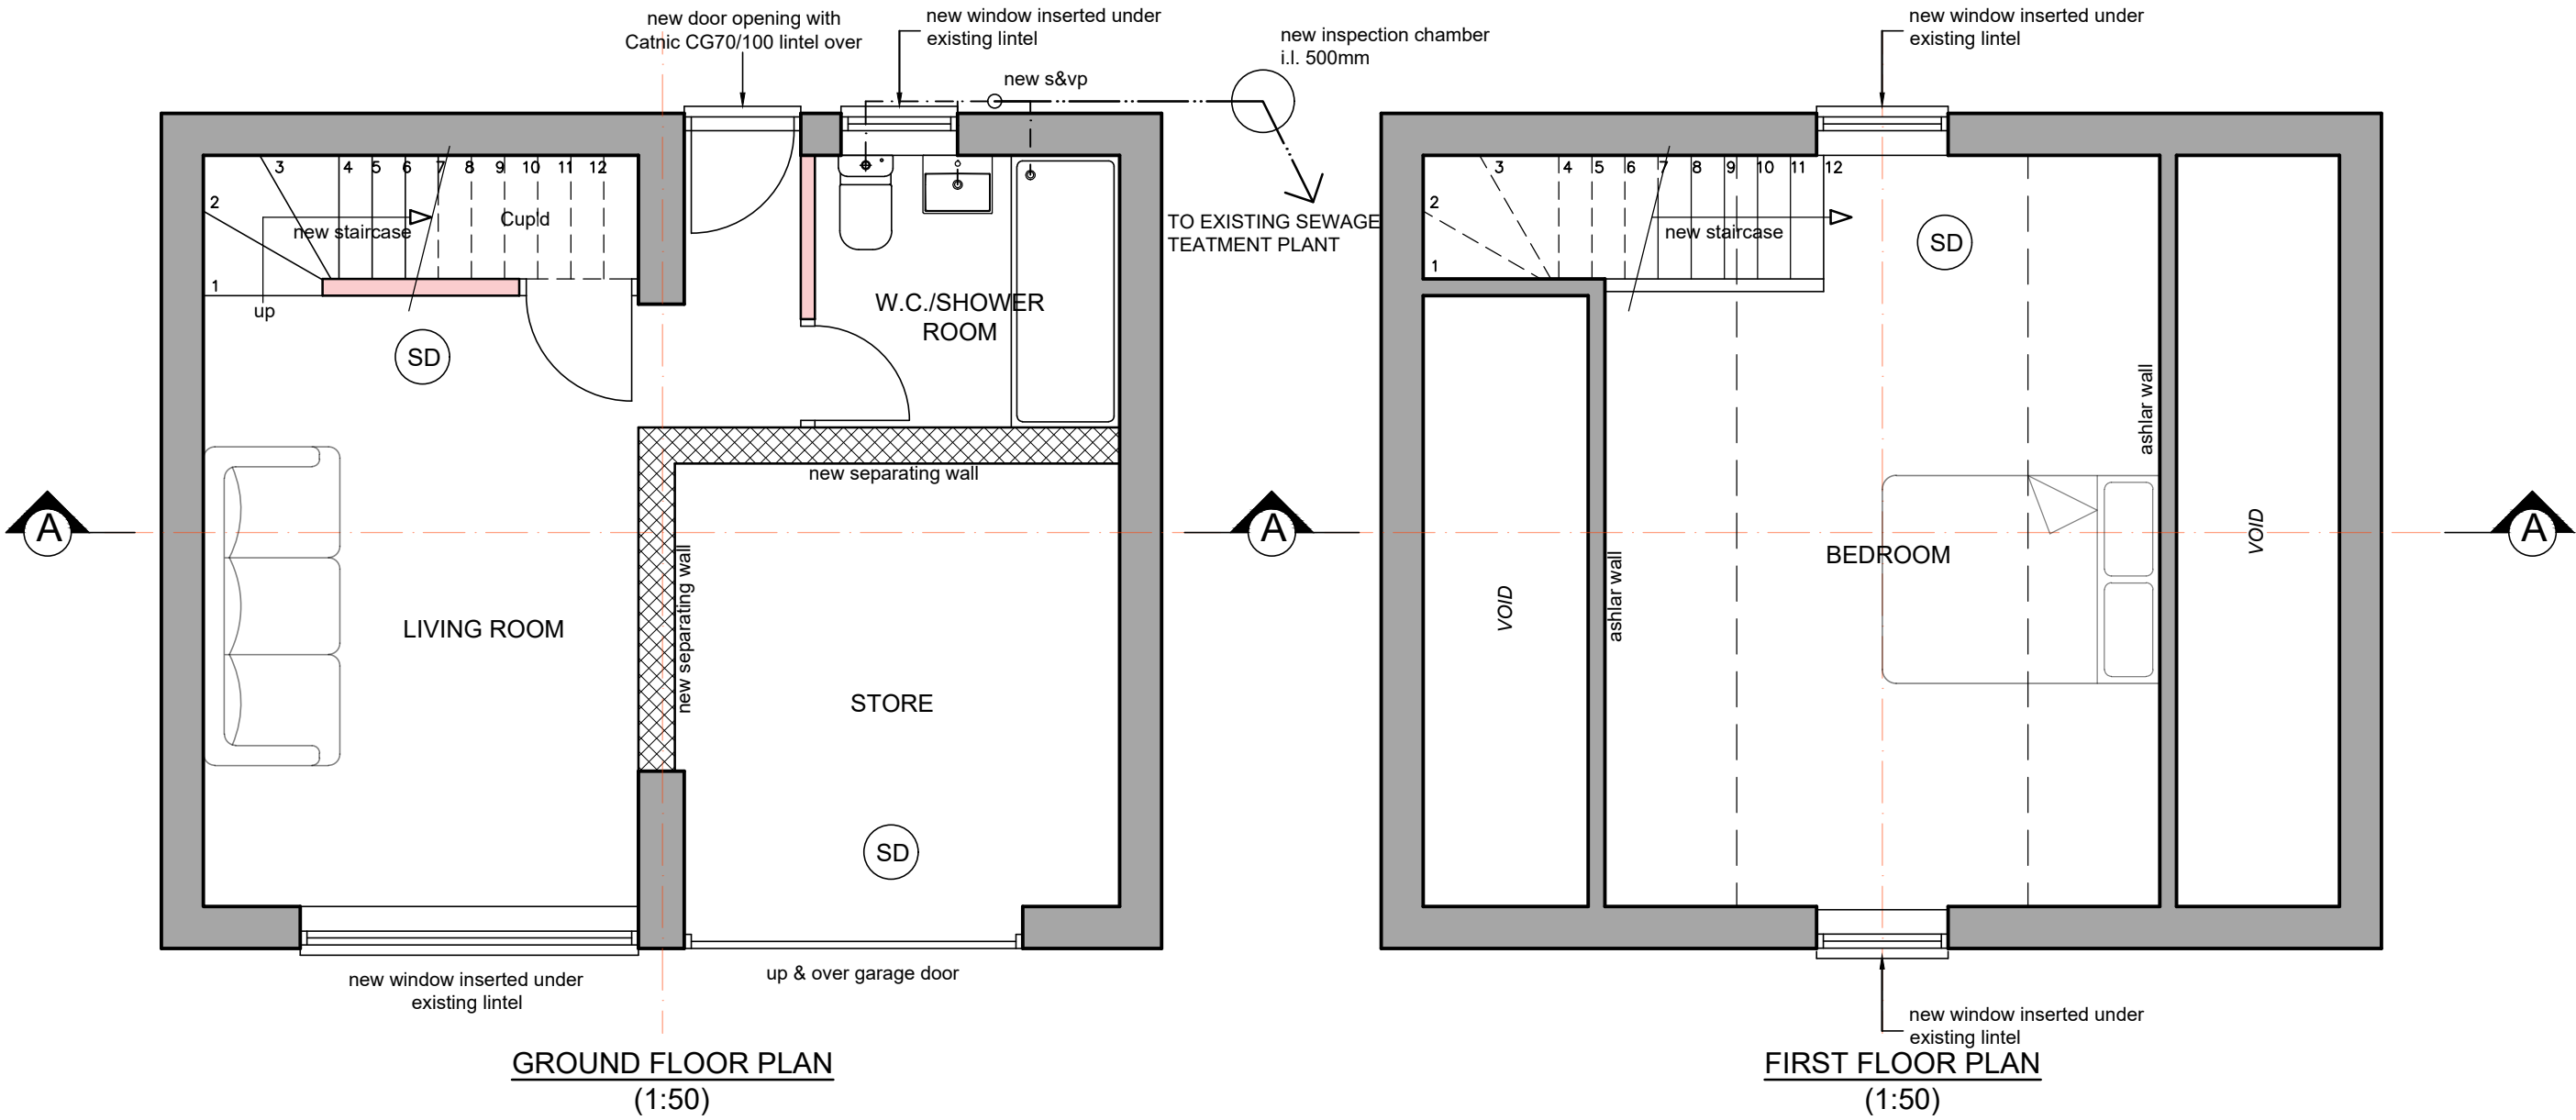

22/04/25	A	Scale Bar added
Date	No	Revision
Penfold Project Services		
Epmarket, Wrotham Road, Meopham, Kent, DA13 0JH Telephone: 01474 816690 e-mail: apenfold448@btinternet.com		
Job Title:	LUCAS HERON HILL LANE MEOPHAM KENT DA13 0DU	
Dwg Title:	PLANS AND ELEVATIONS AS PROPOSED	
Scale:	1:50 & 1:100 @ A2	
Dwg No.:	02A	
Date:	February 2025	