


green line denoting location of 2 metre fence to be erected.

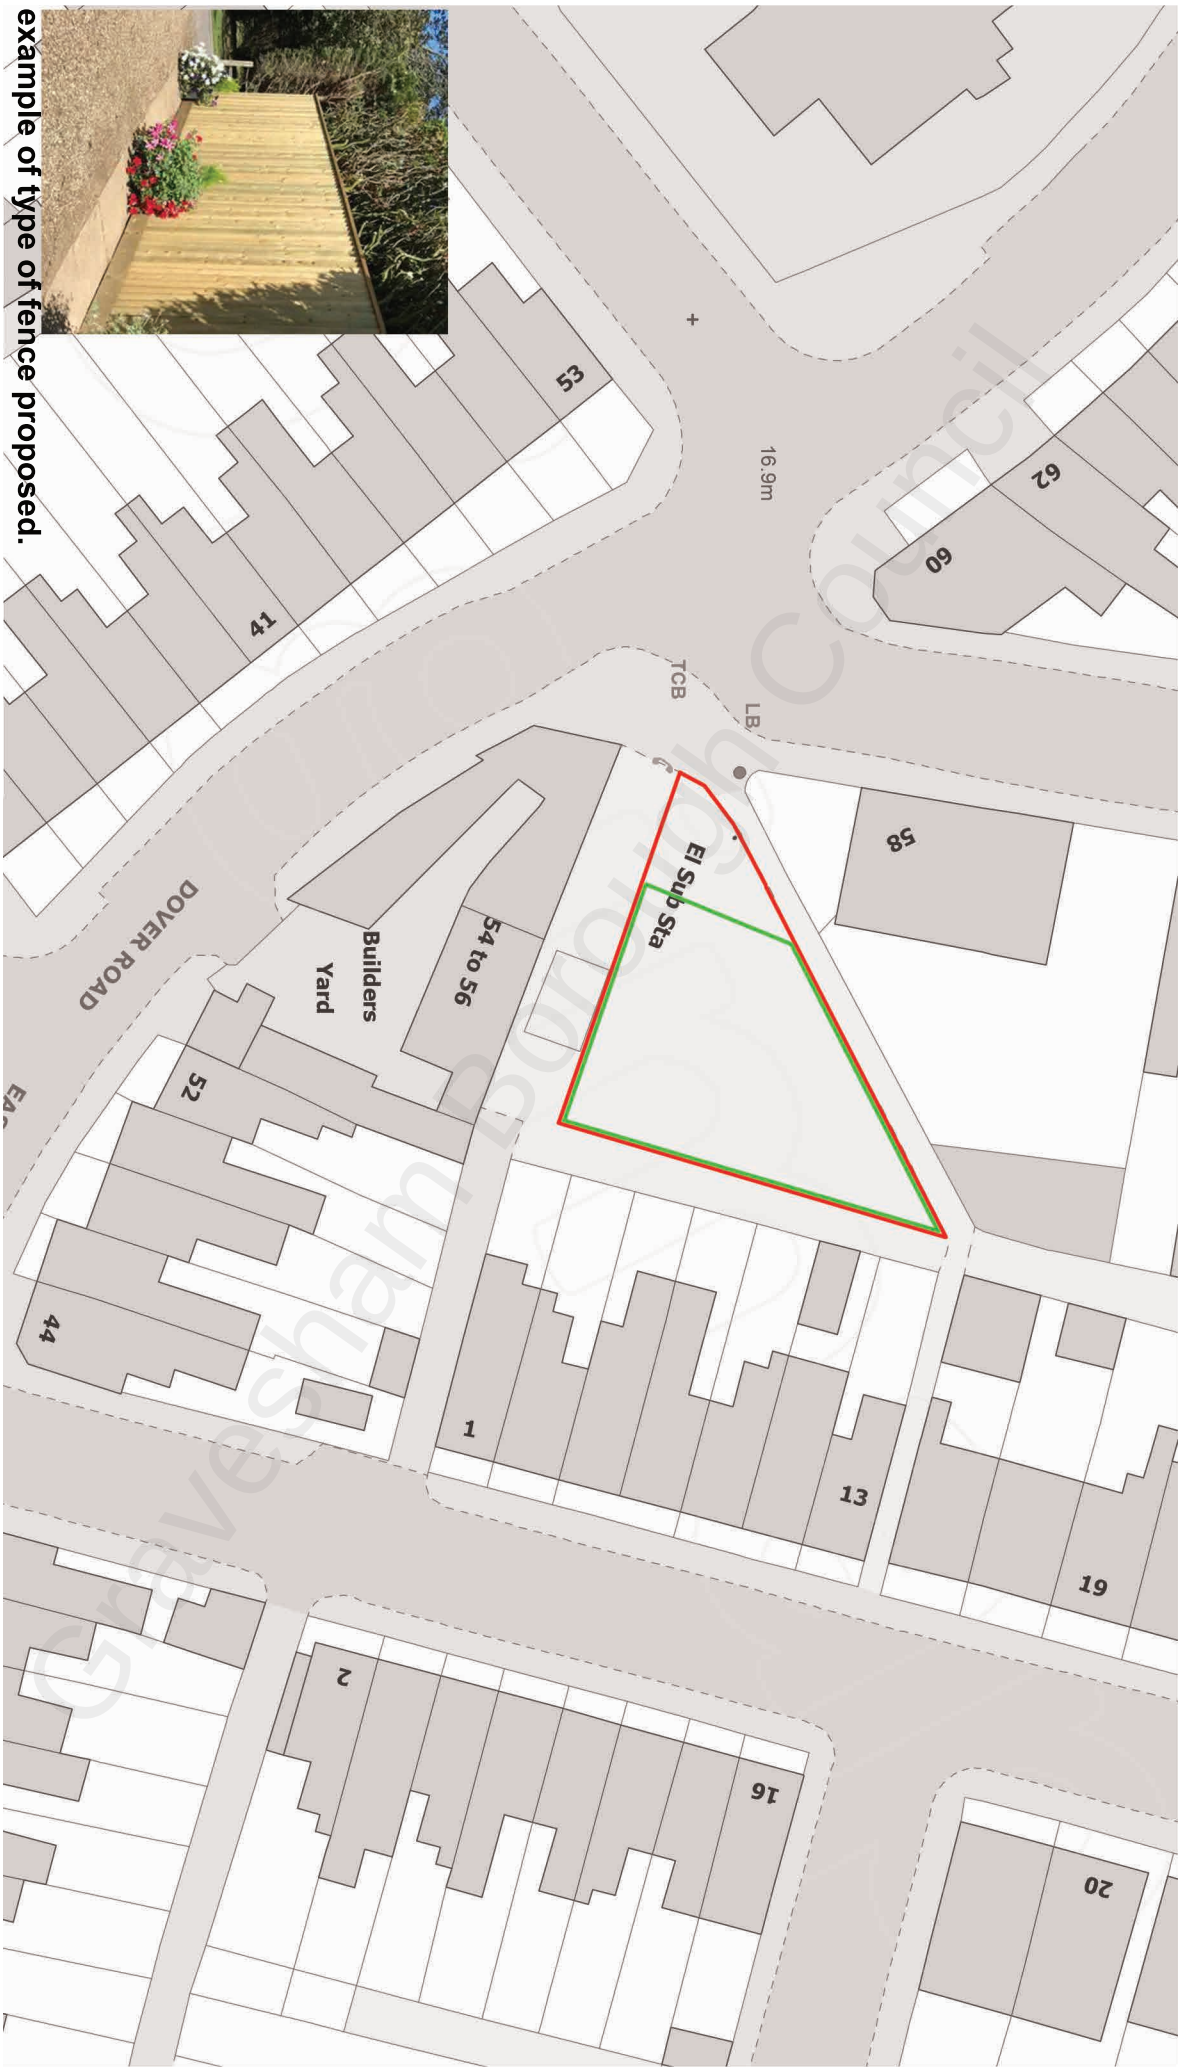

example of type of fence proposed.

Drawing 002 - Location of proposed fencing

