
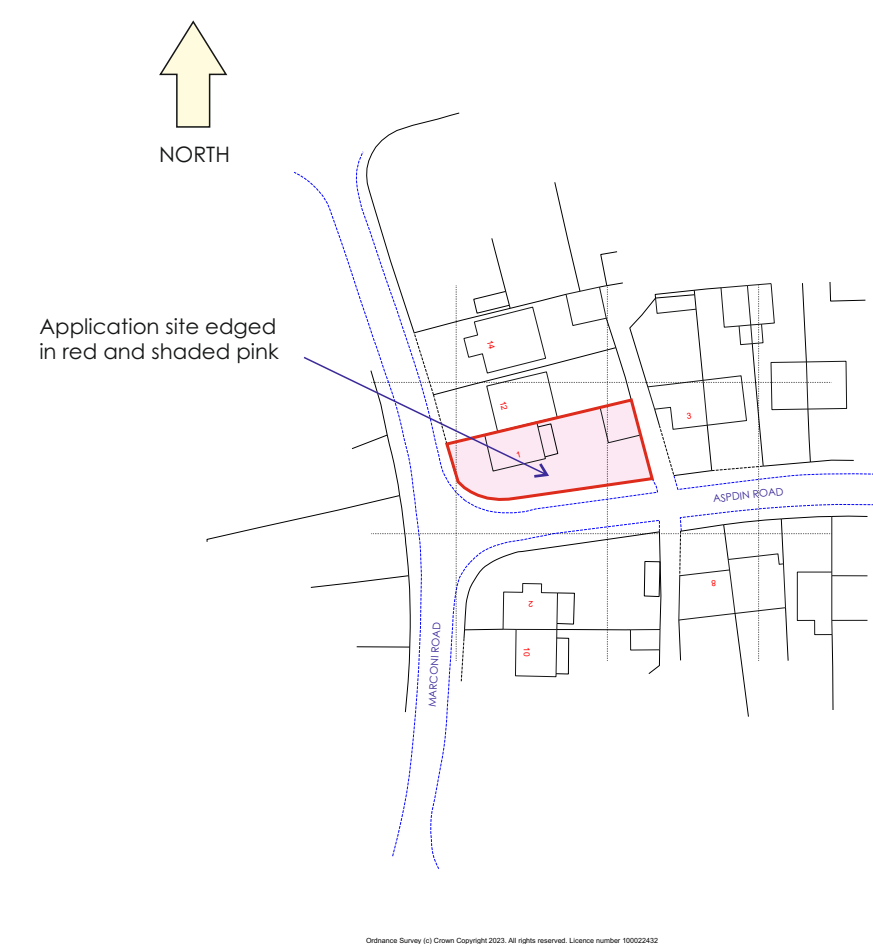


REVISIONS		
SCALES	1:200 1:1250	DRAWN RFW
DATE	May 2023	
CHARACTER	Site and Location Plans	
PROJECT	Proposed Replacement Rear Extension and Porch 1 Aspdin Road Northfleet Kent DA11 8LZ for: Mrs D Dhananya	

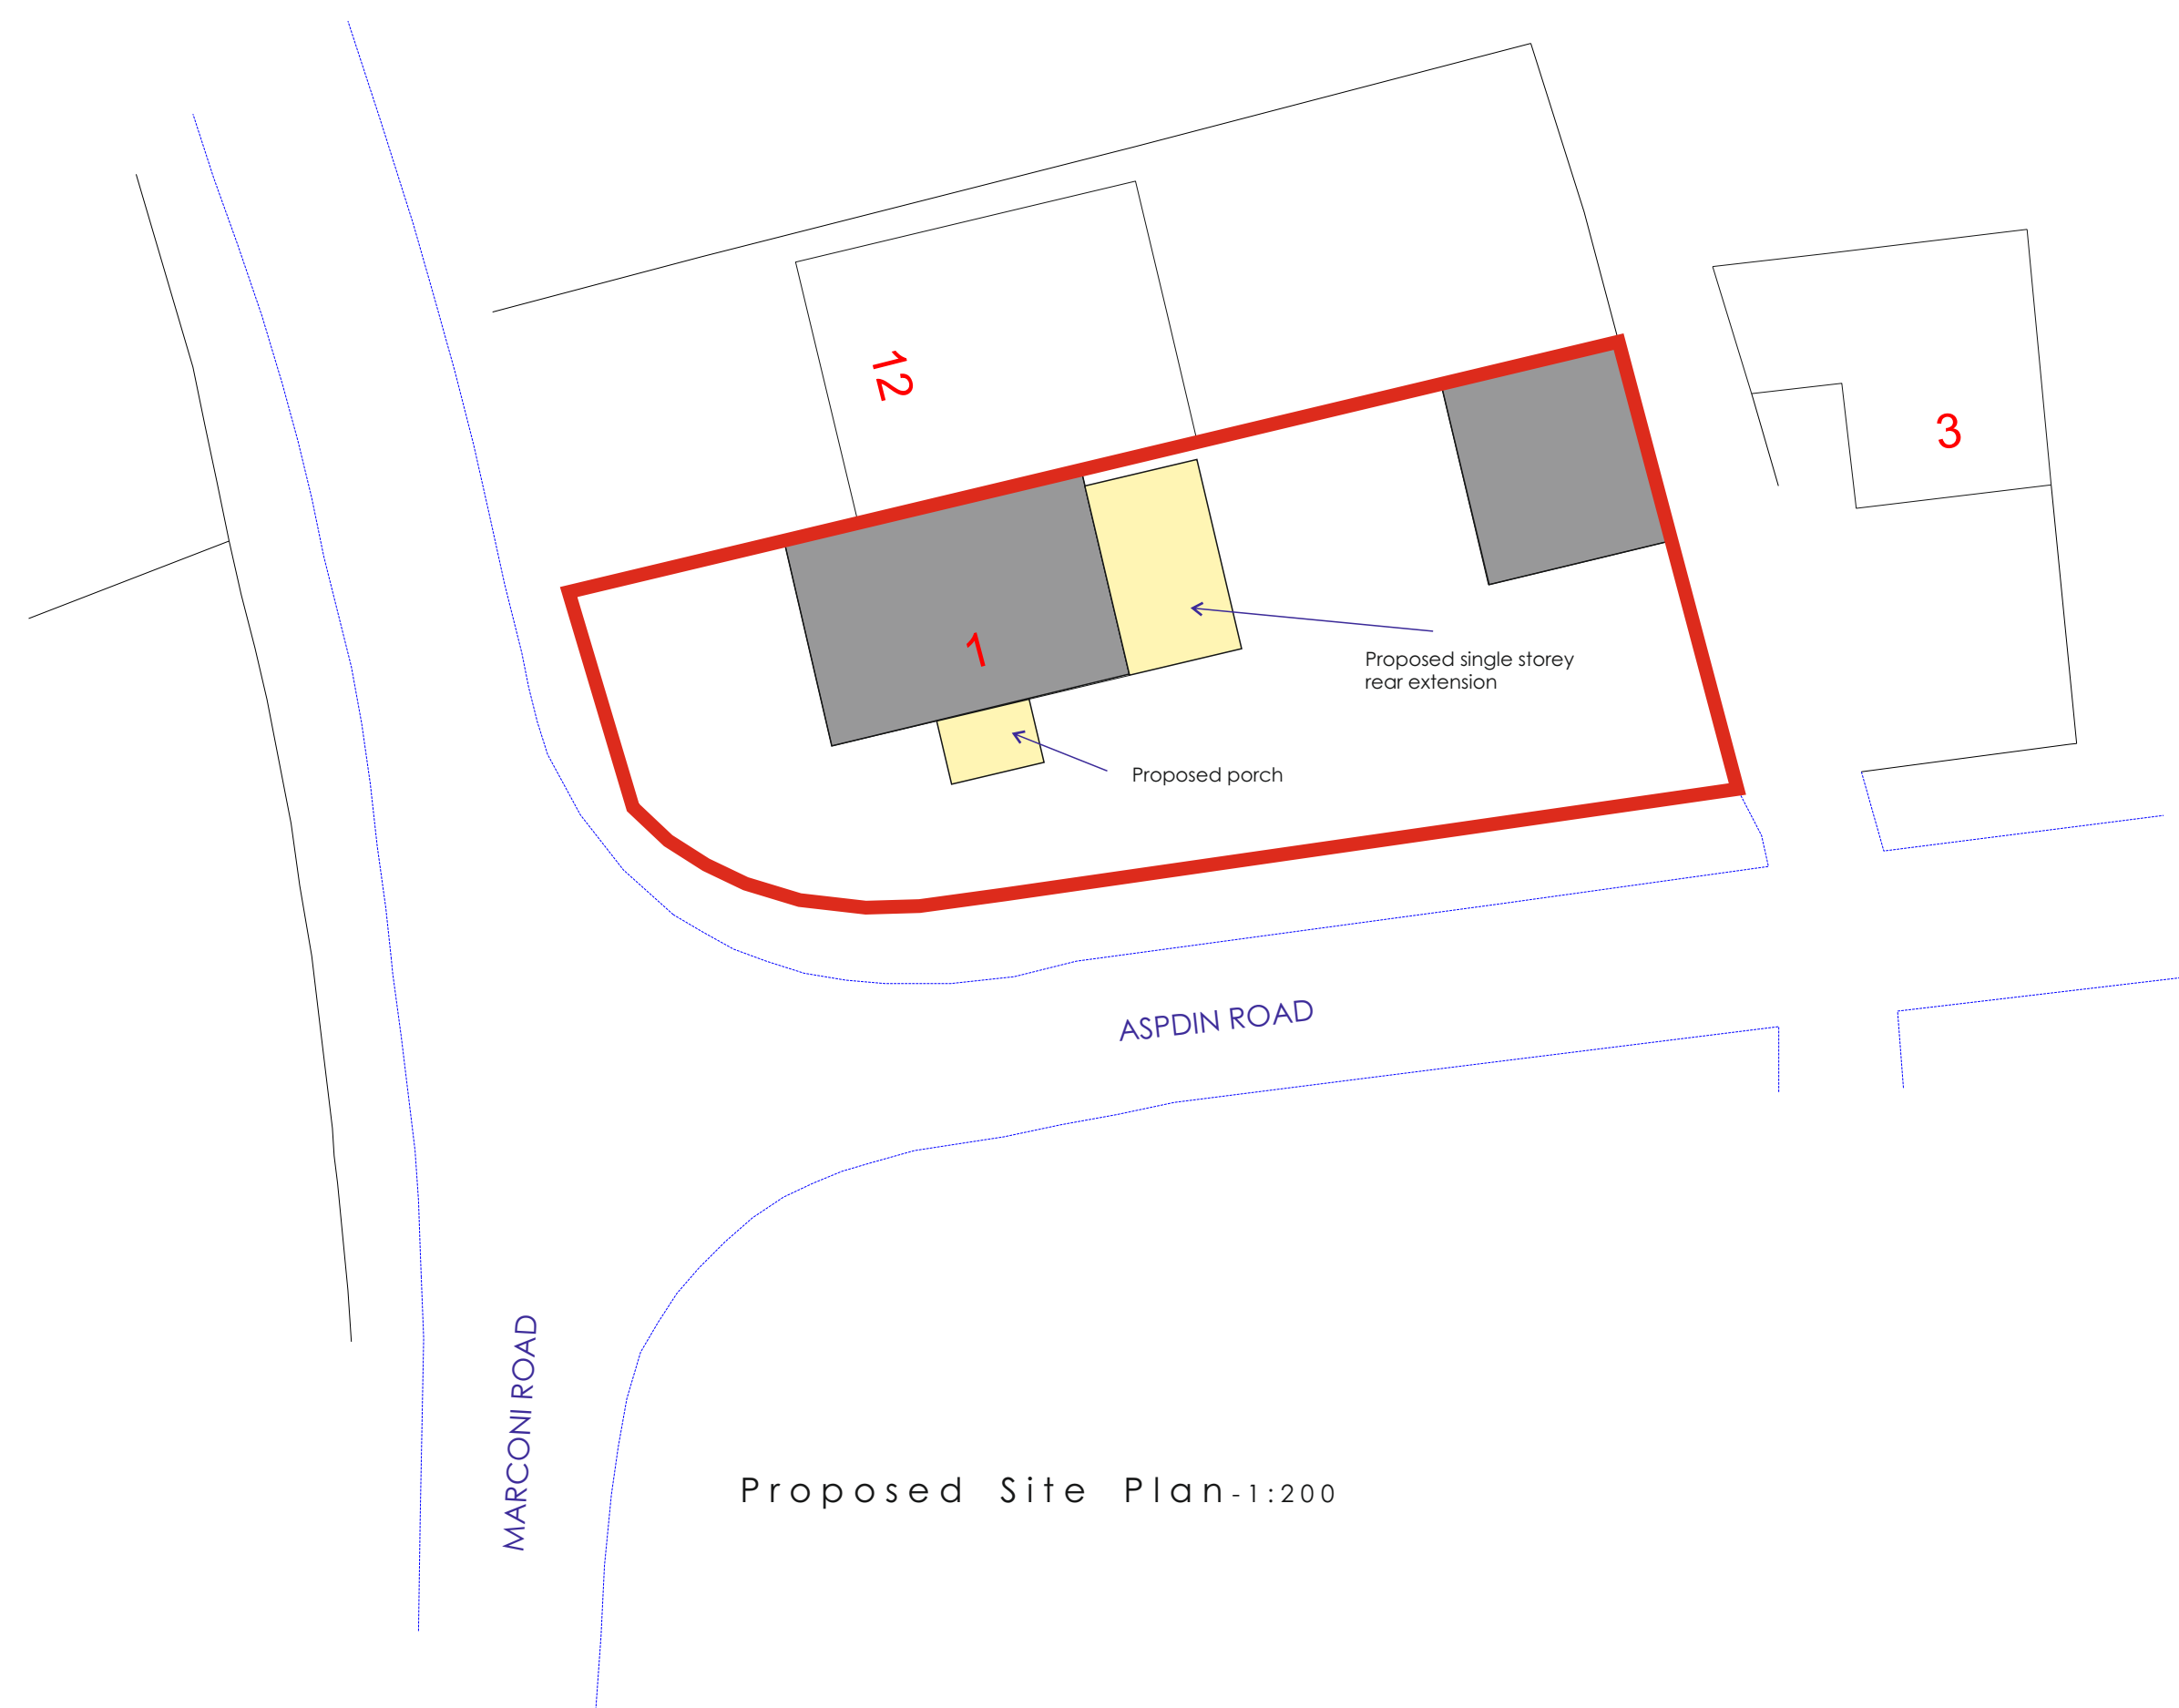