



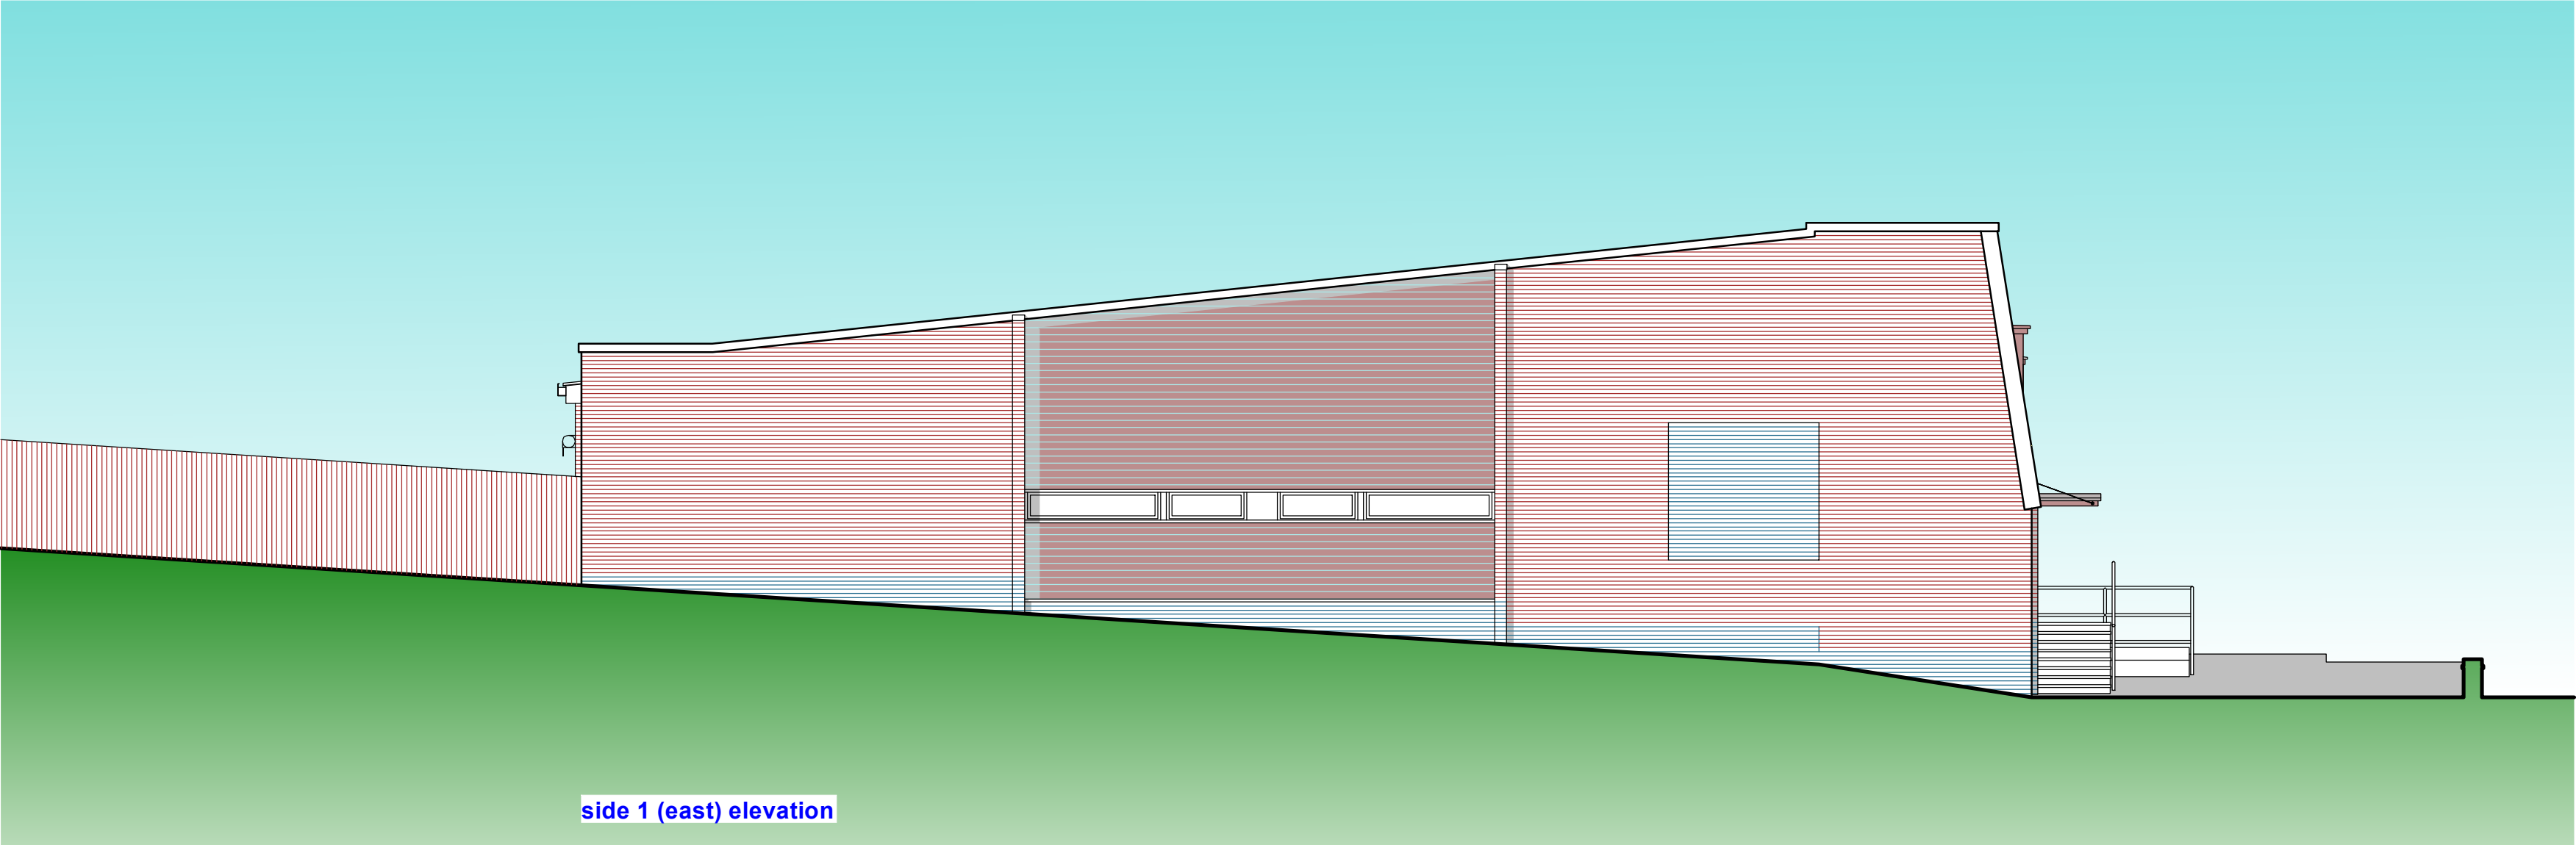

side 1 (east) elevation

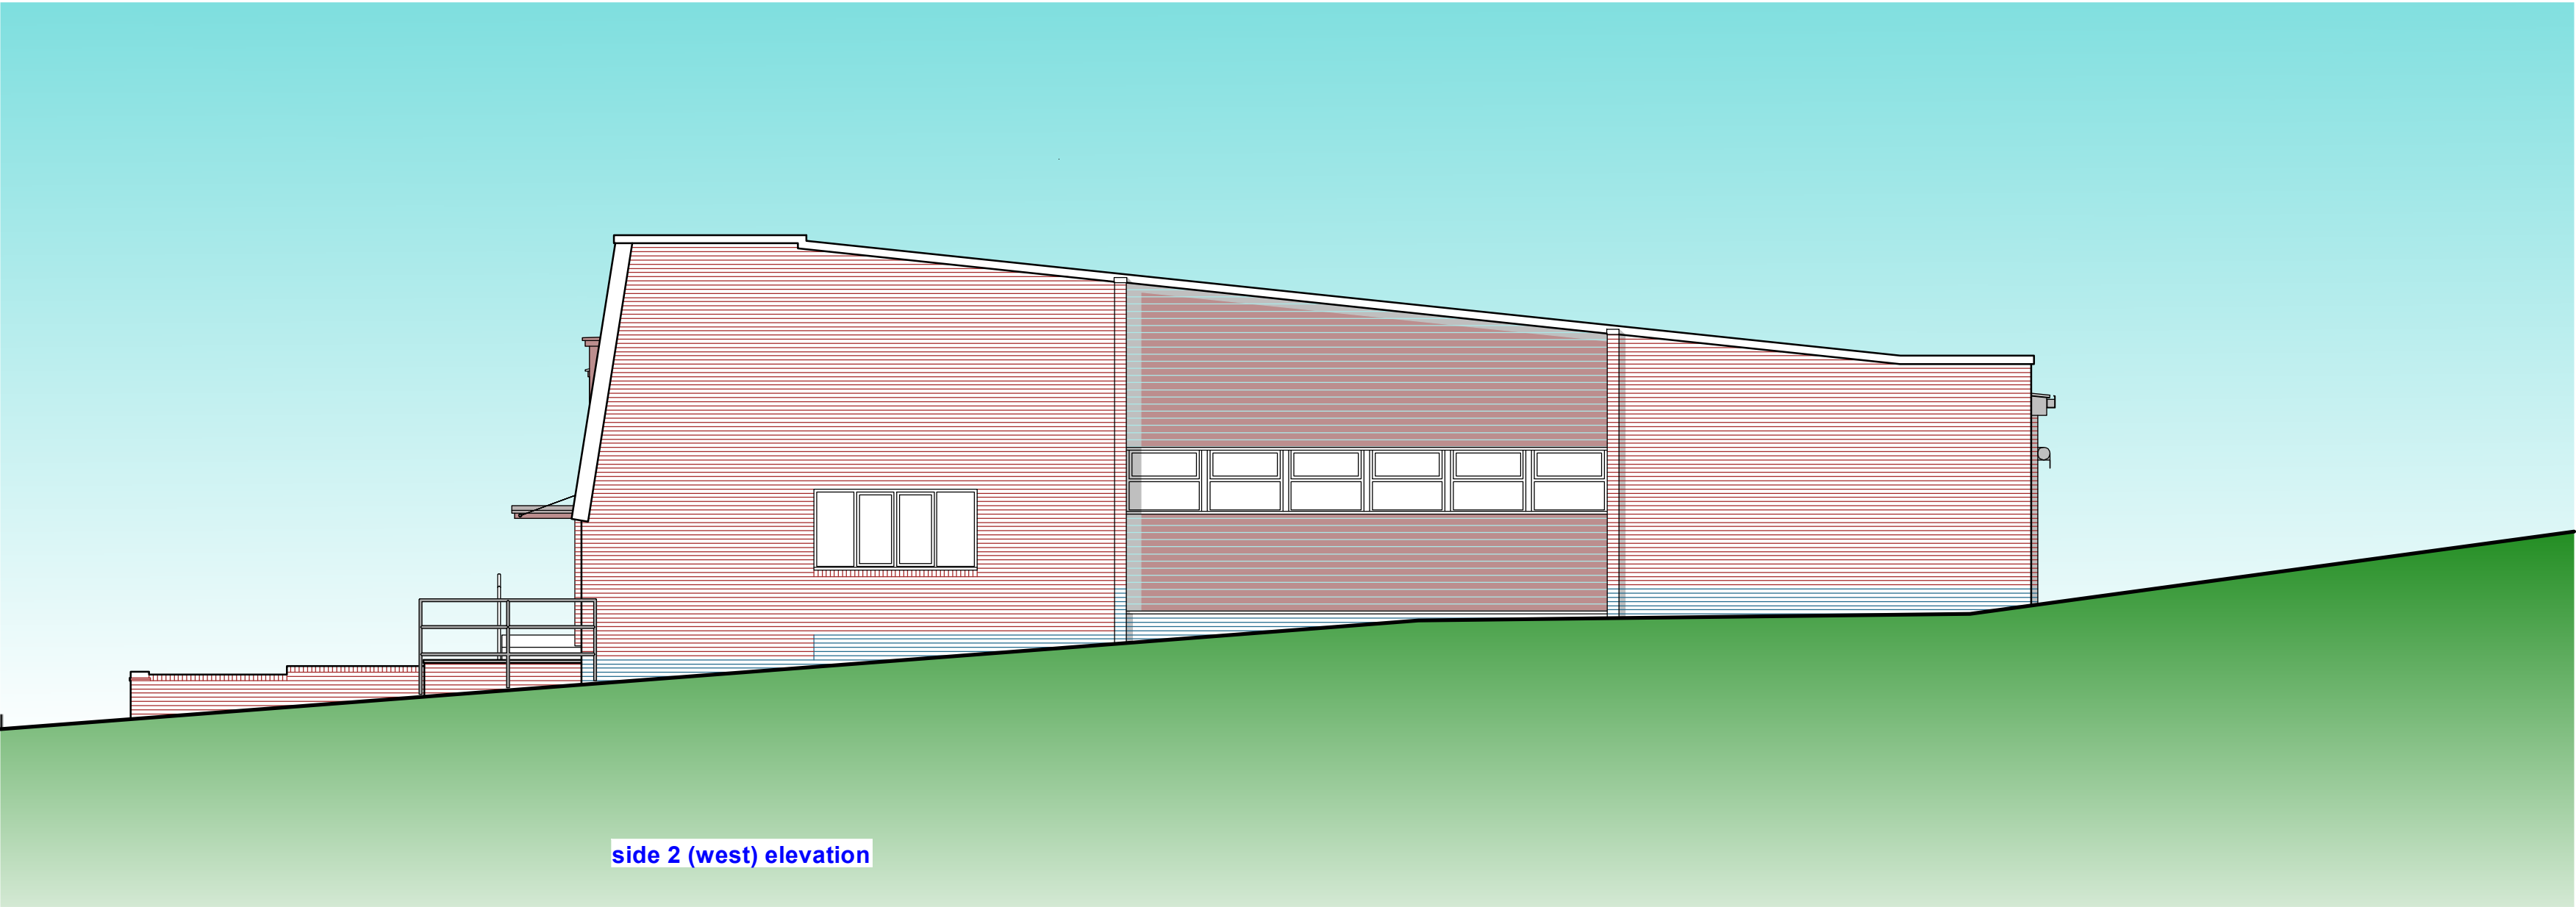

side 2 (west) elevation

This drawing prints A2 @ 1:100



SCHEME / SHEET		
Chalk Parish Hall, Pirrip Close, Chalk, Gravesend, Kent, DA12 2ND Existing Side Elevations		
SCALE	DATE	DRAWING NUMBER
1:100	April 2023	542/06
	This drawing remains the property of the Architect and may not be reproduced in whole or part without his written permission.	

JEREMY S. ISHERWOOD
B. Sc. (hons), B. Arch. (Wales), R.I.B.A.
Chartered Architect
 34 Chalky Bank, Gravesend, Kent,
DA11 7NY Telephone / Fax: 01474-533793