


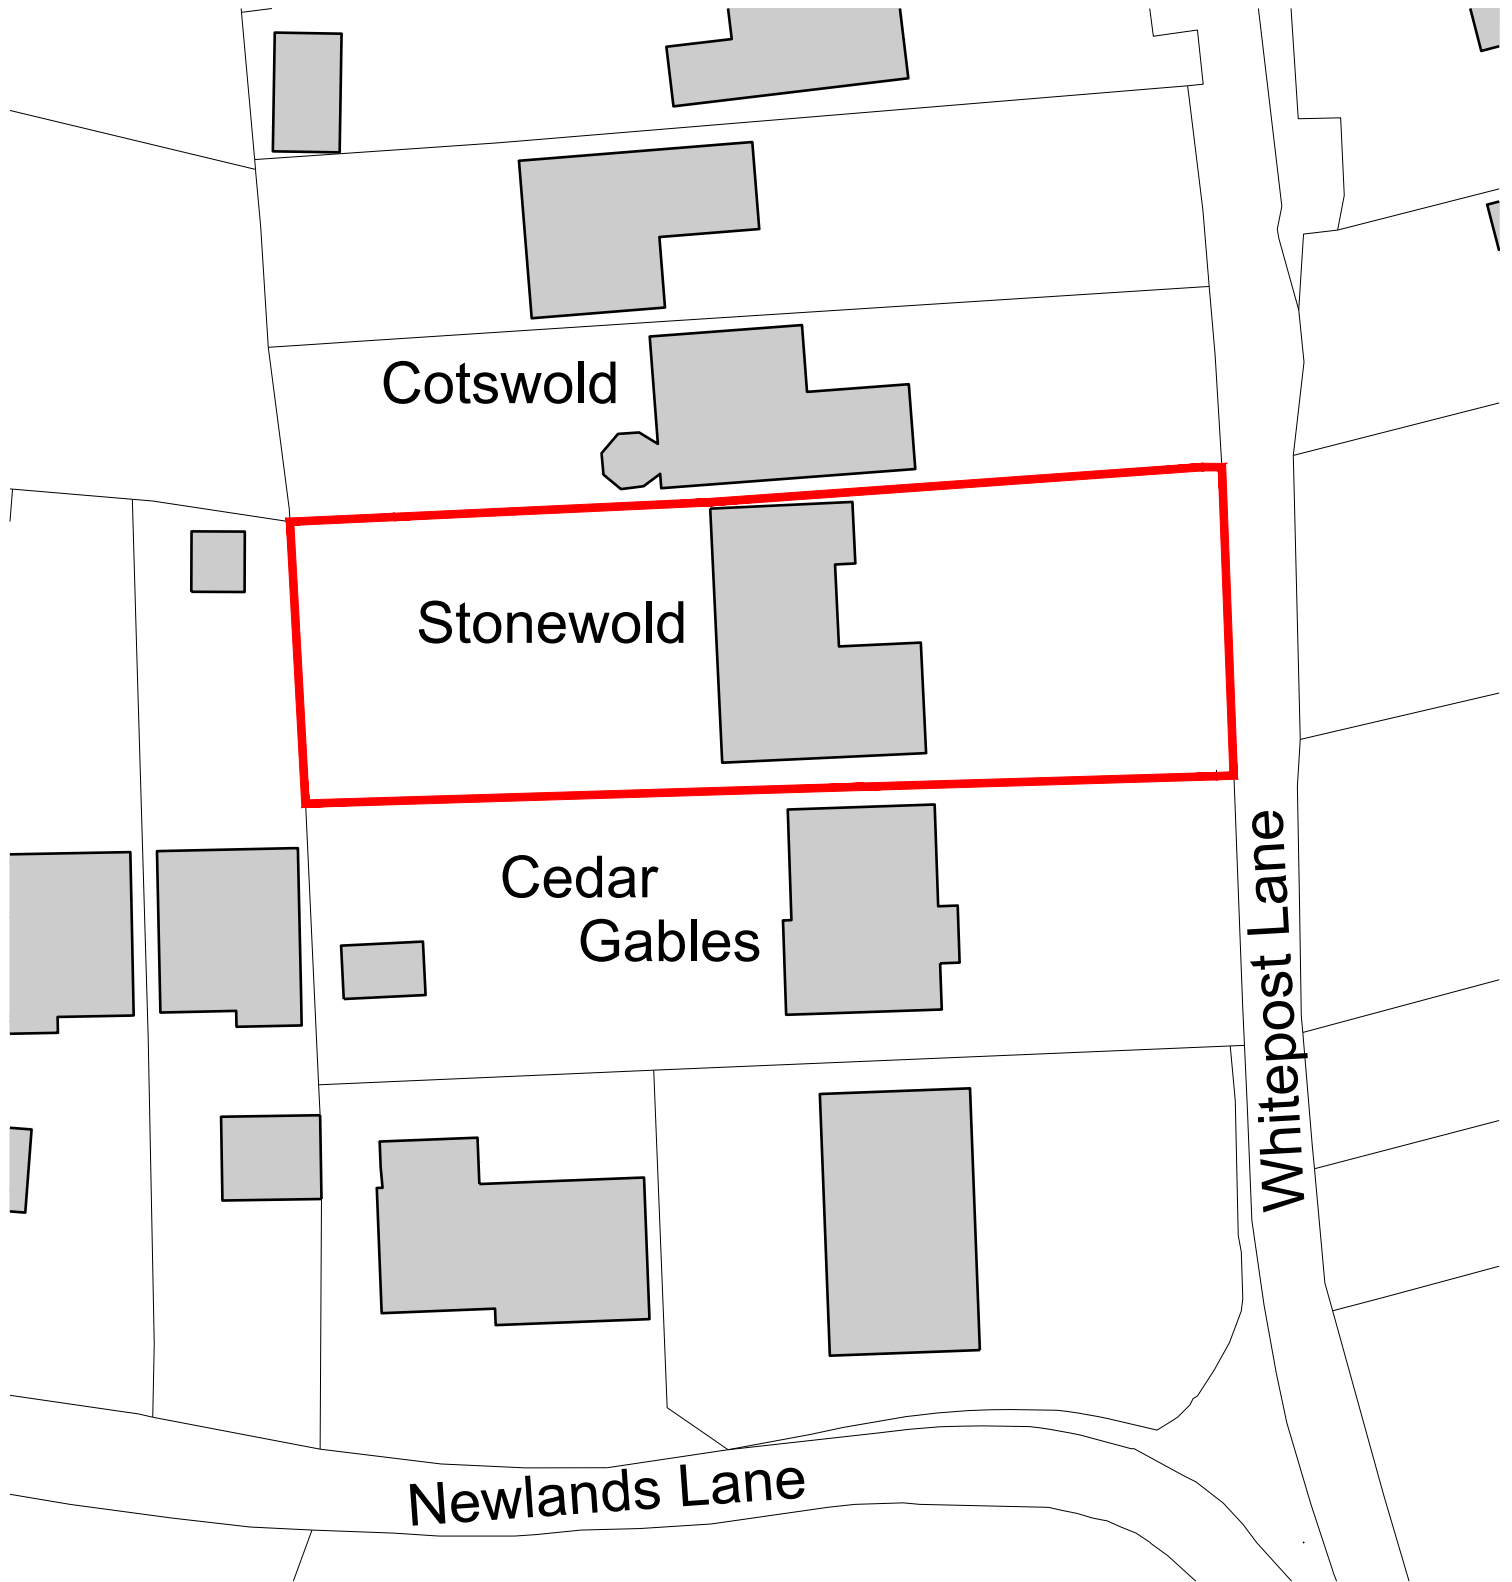

01 | 1:500 | BLOCK PLAN

SCALE 1:500 | 0m

5 10

25

50

N

Application Boundary

D R A W I N G K E Y

STONEWOLD, WHITEPOST LN
CULVERSTONE GREEN DA13 0TW
BLOCK PLAN

S C A L E 1:500 @ A4

D A T E AUGUST 2022

P U R P O S E SURVEY

R E F E R E N C E 2211 E 002 R E V -

J R D

D R A W I N G I N F O R M A T I O N
Drawing copyright of JRD Kent Ltd
Do not scale from drawings. Report all discrepancies,
errors & omissions. Check dimensions on site before
commencing works. Materials, Components &
Workmanship to comply with British & European Standards

JRD Kent Ltd | e:info@jrdkent.com | www.jrdkent.com