
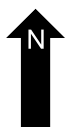
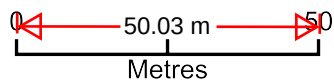


Site Location Plan

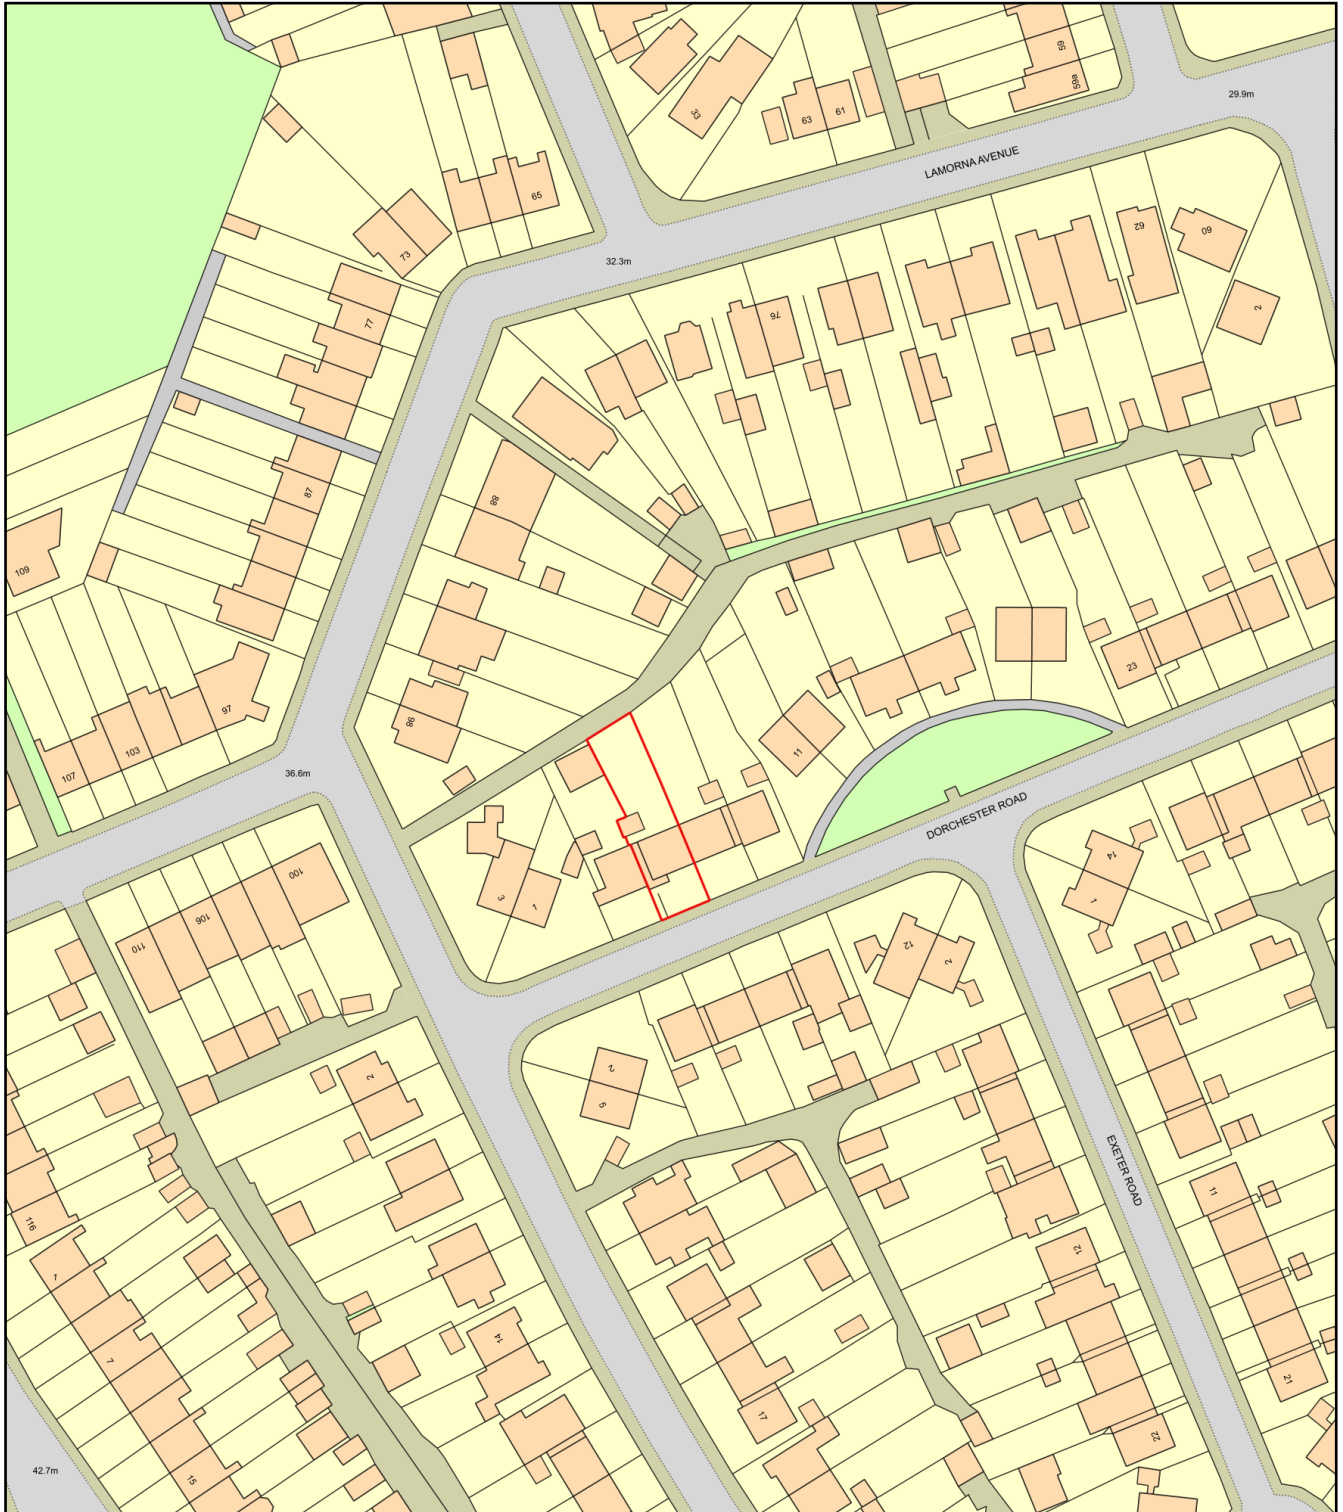

Plan Produced for: Keely South

Date Produced: 05 Jan 2026

Plan Reference Number: TQRQM26005095851425

Scale: 1:1250 @ A4