


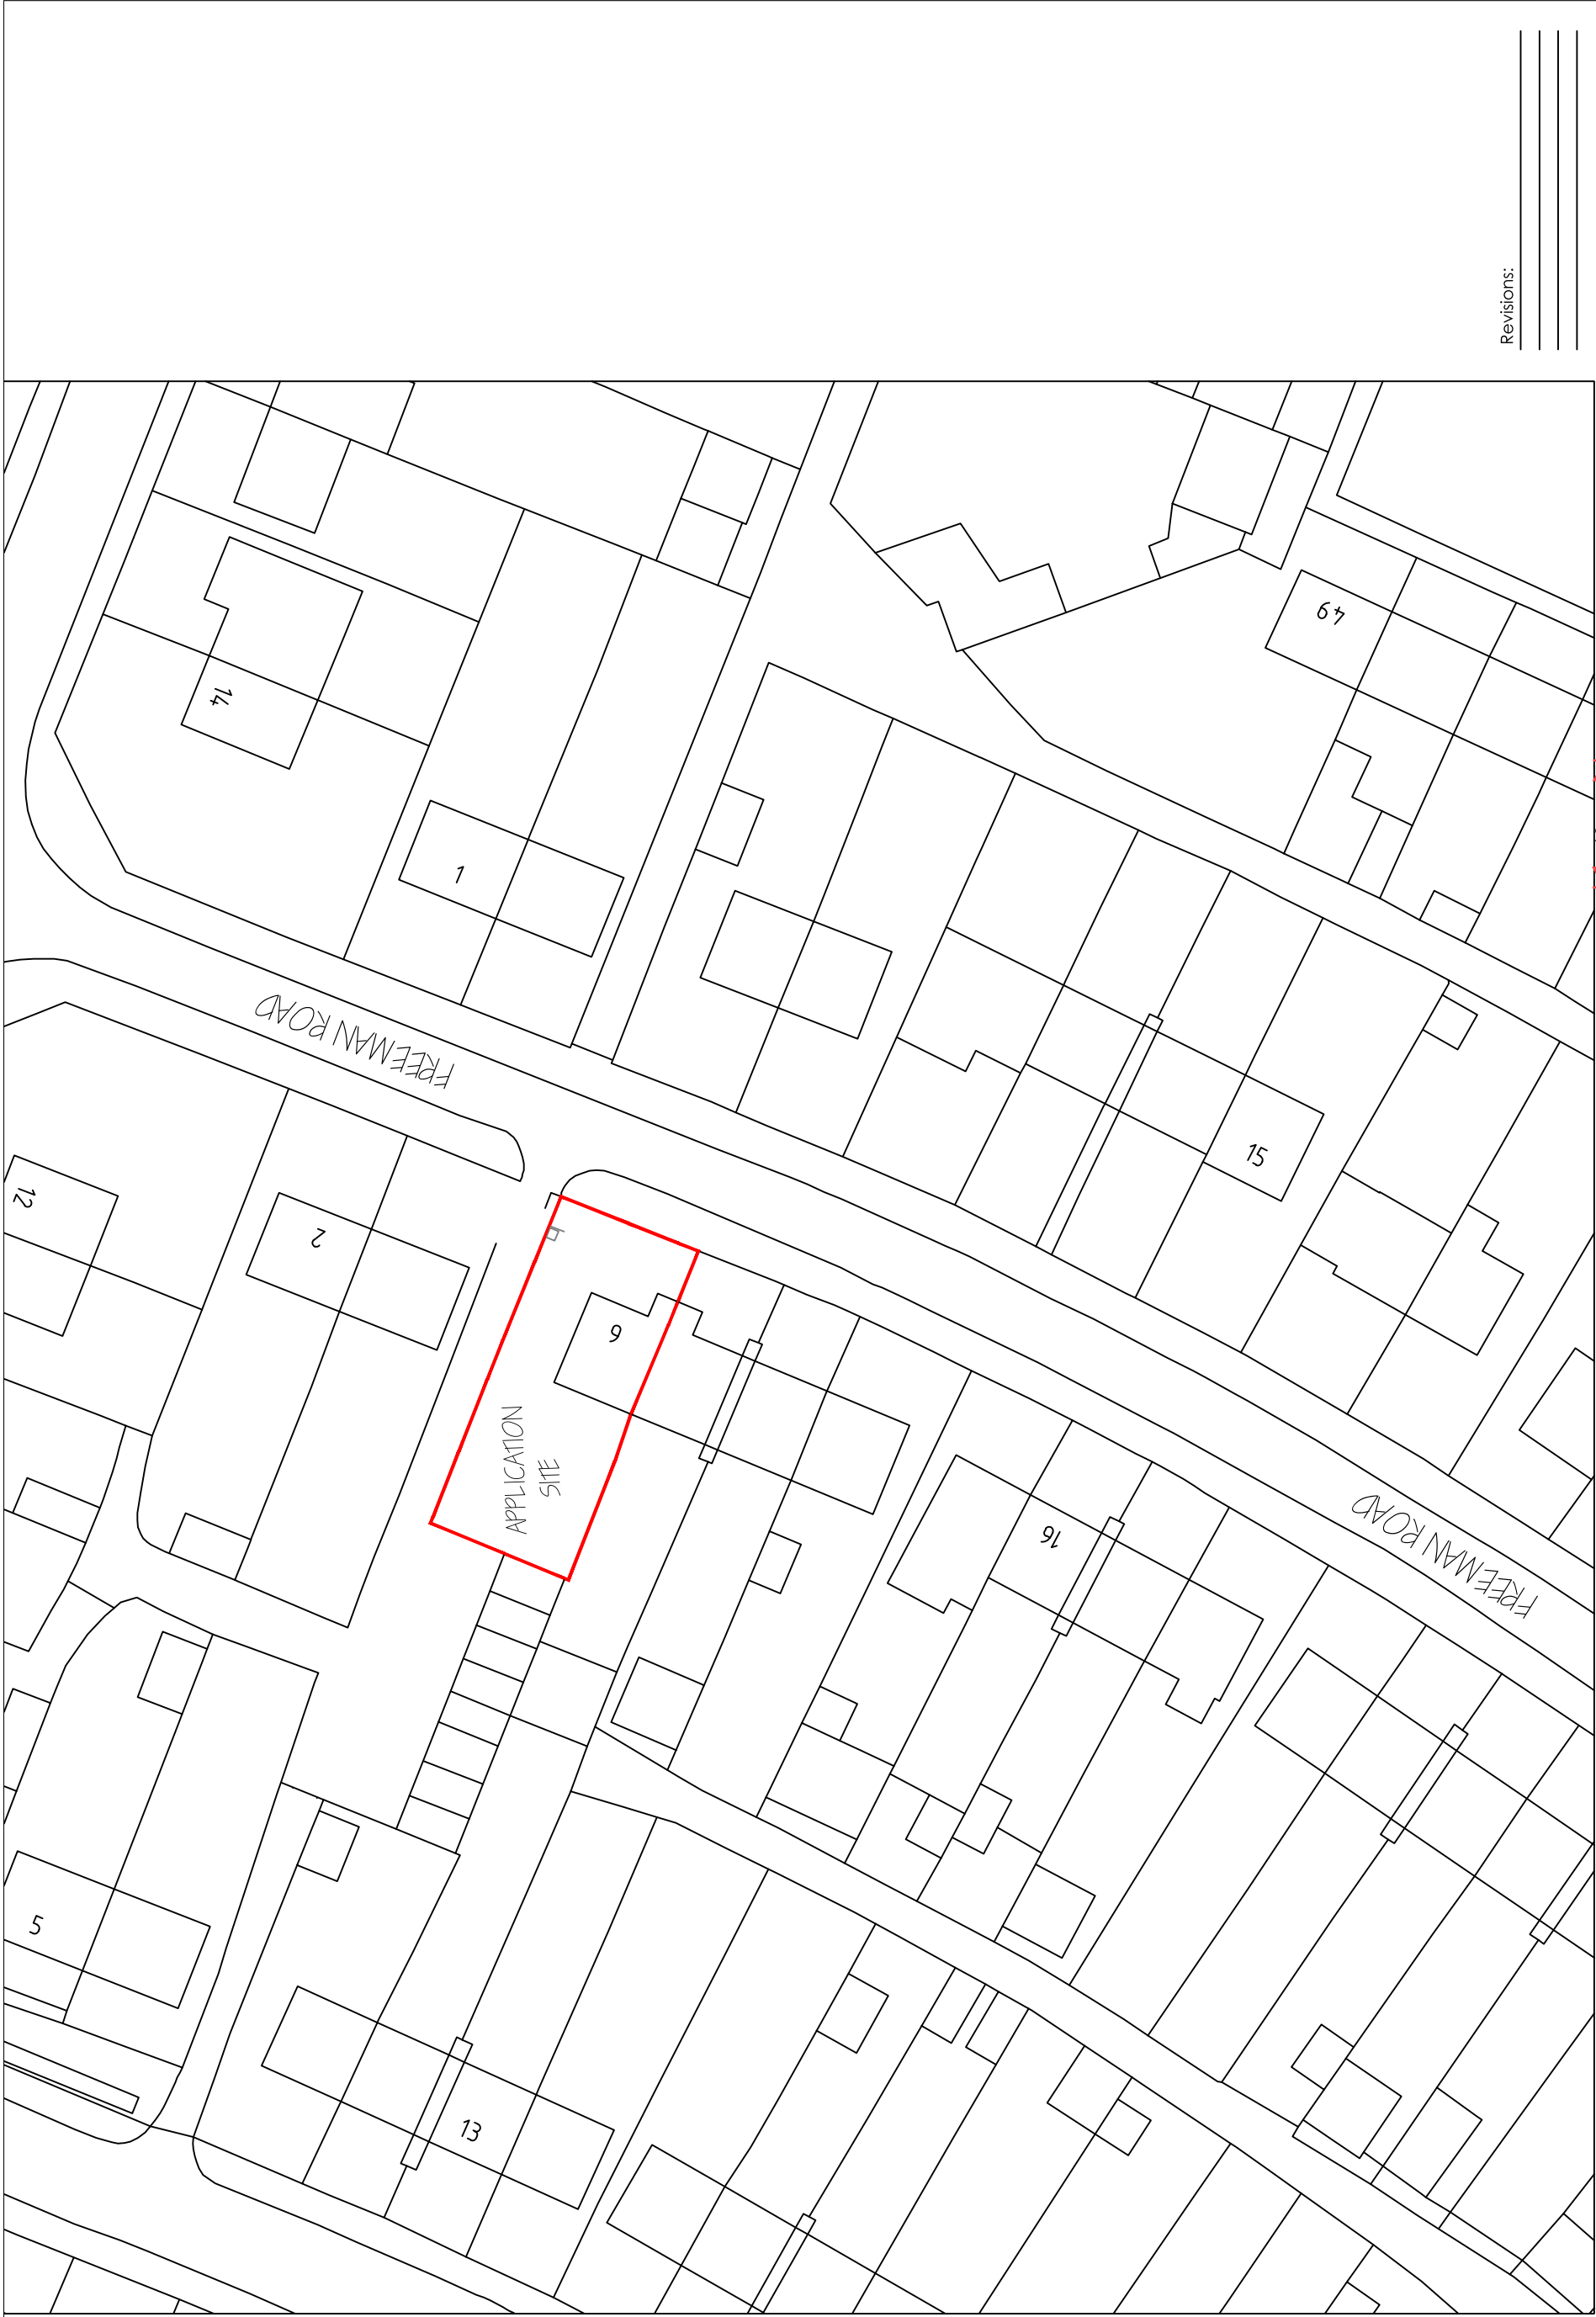

SITE LOCATION MAP (1:500)

Revisions:

NOV 2025

Scale: 1:500 (A3)

DWG No: 25/DA124EF/AR01C

Applicant:

MR AVTAR SINGH

Address:

6 FREEMAN ROAD, GRAVESEND, KENT DA12 4EF

Proposed:

PROPOSED ENLARGEMENT OF FAMILY DWELLING

Application Site Address:

6 FREEMAN ROAD, GRAVESEND, KENT DA12 4EF

Agent:

KIRSTEN ASSOCIATES. 4 STONECROP CLOSE, ST. MARY'S ISLAND, KENT ME4 3HA

M: 07956919572 email: kirstenassociates@hotmail.co.uk