
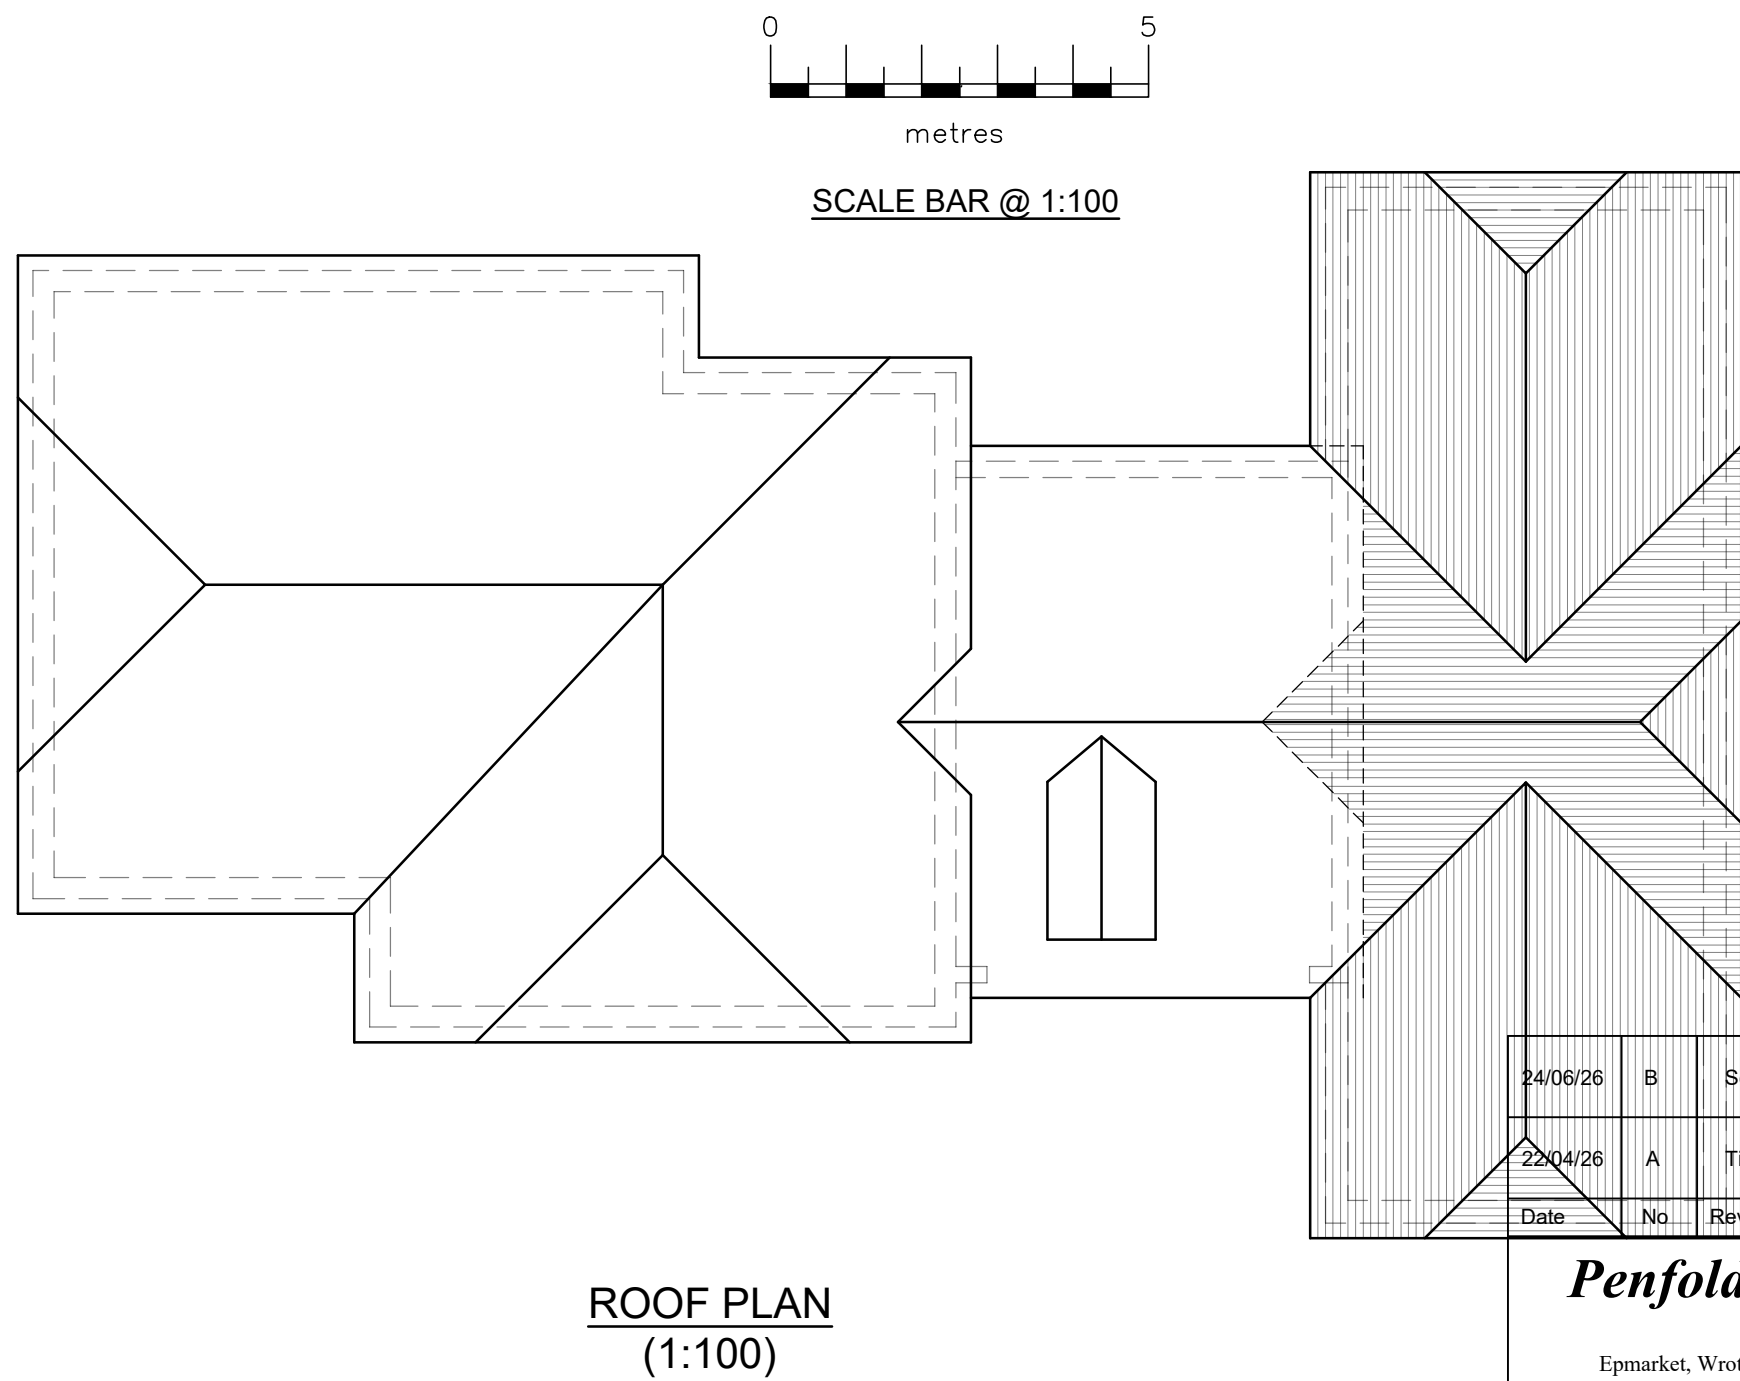
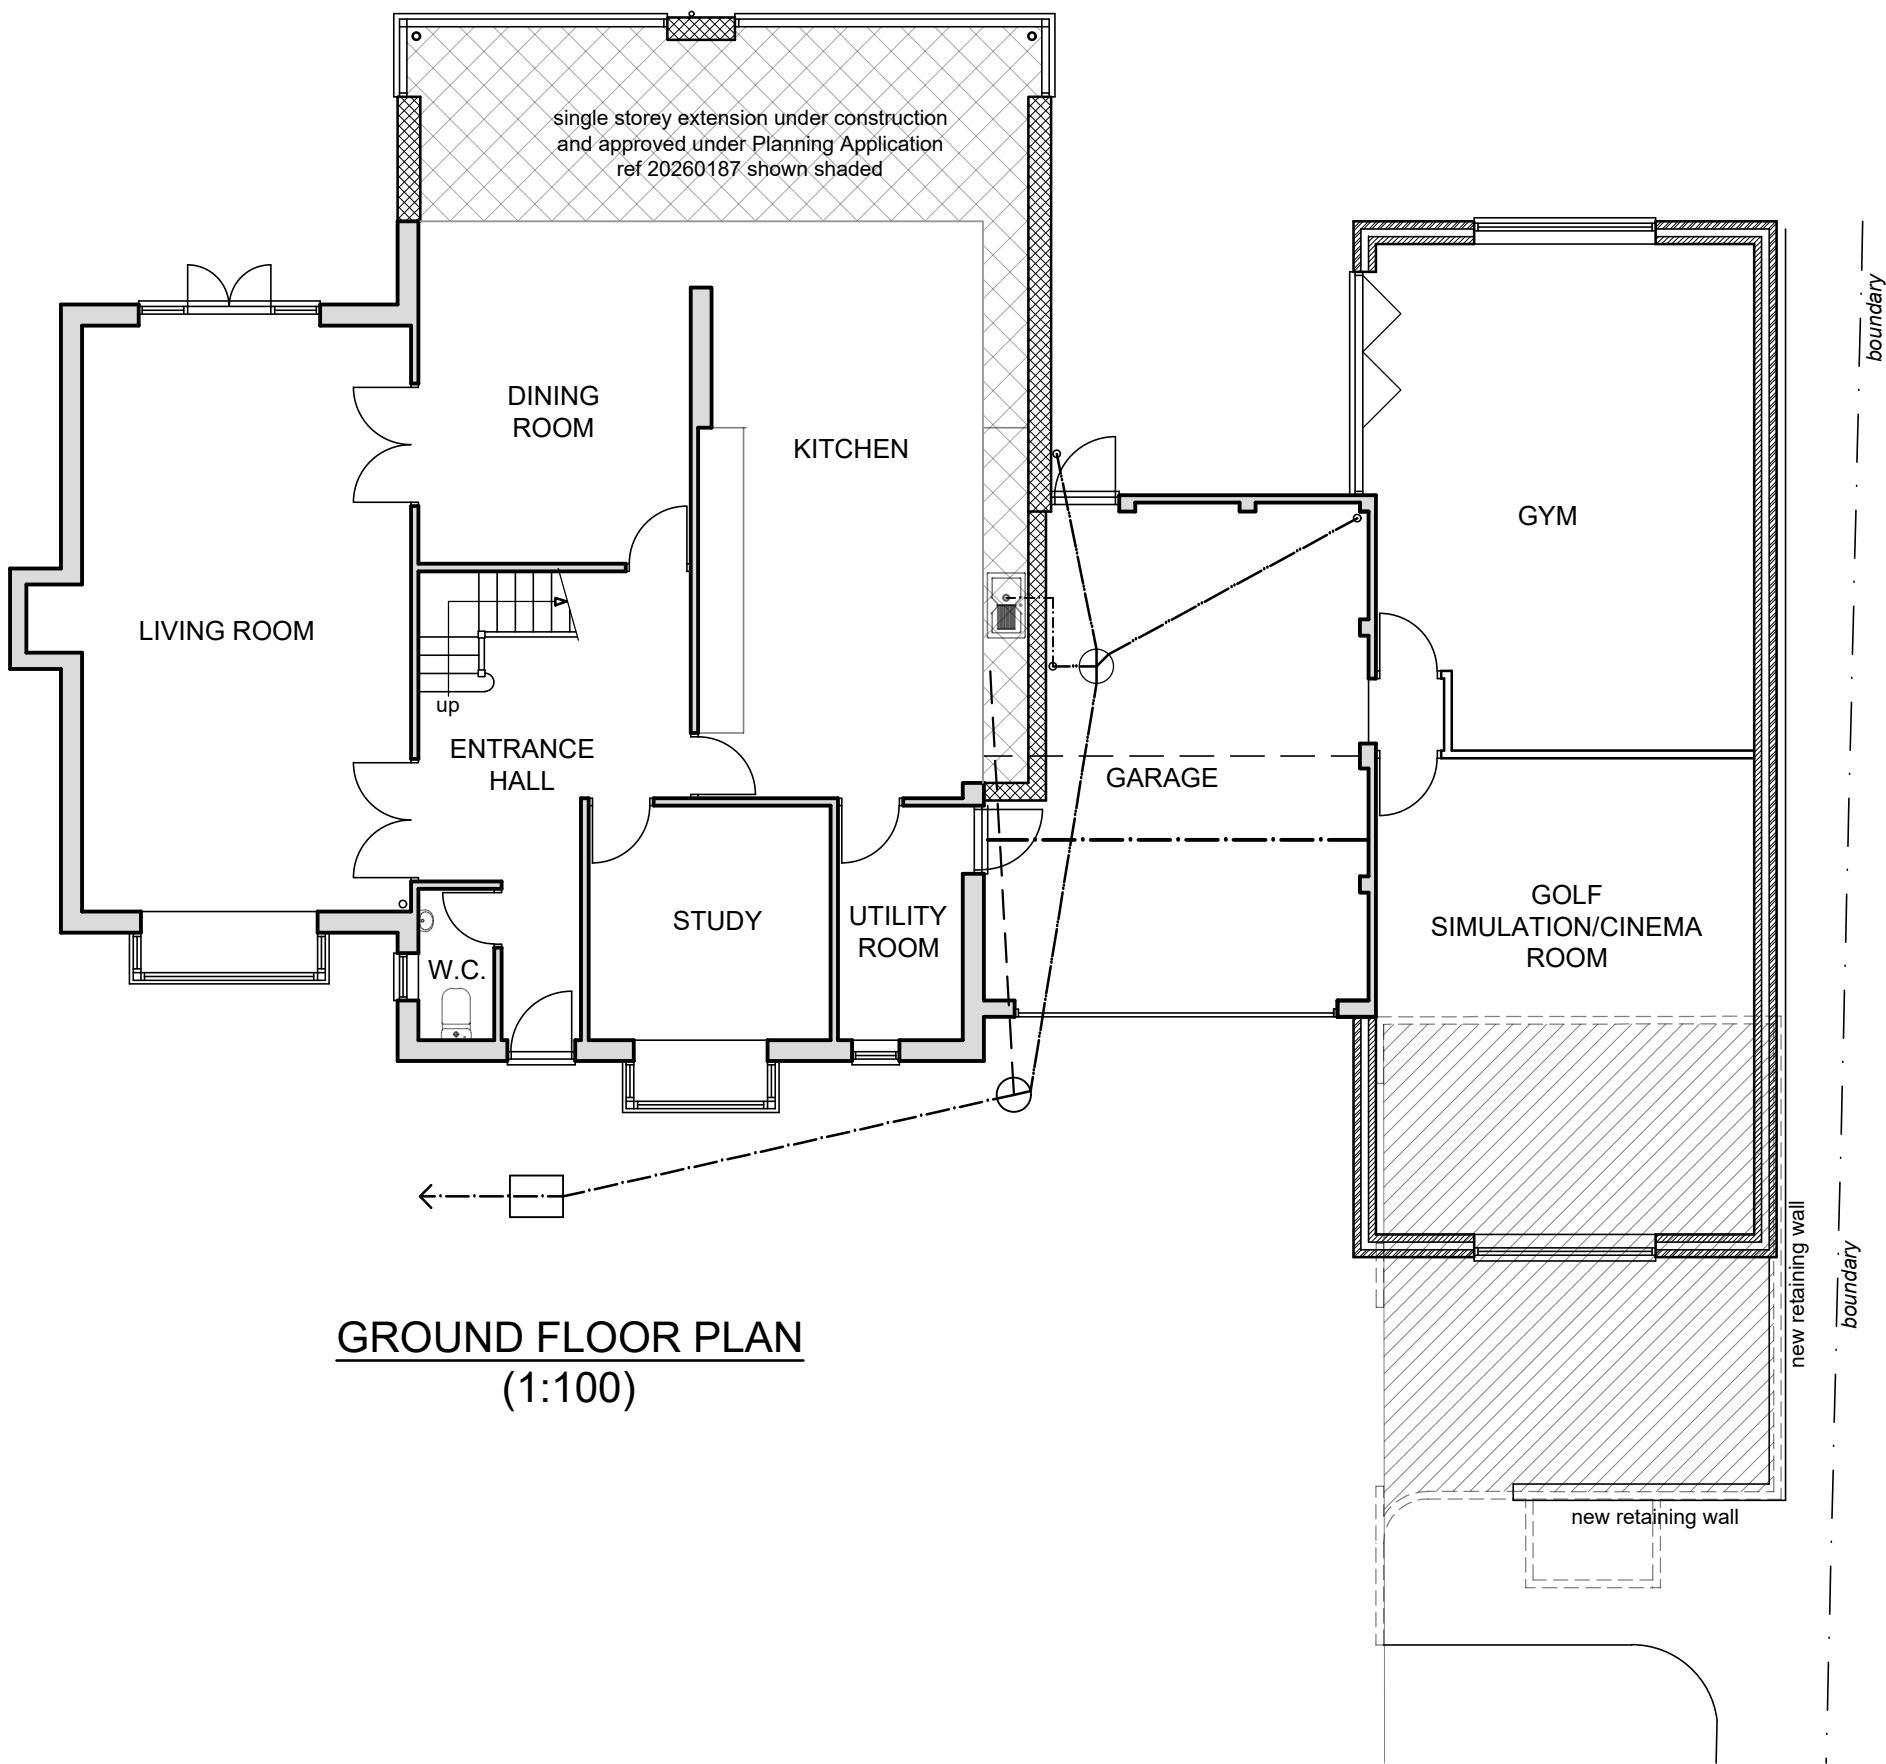


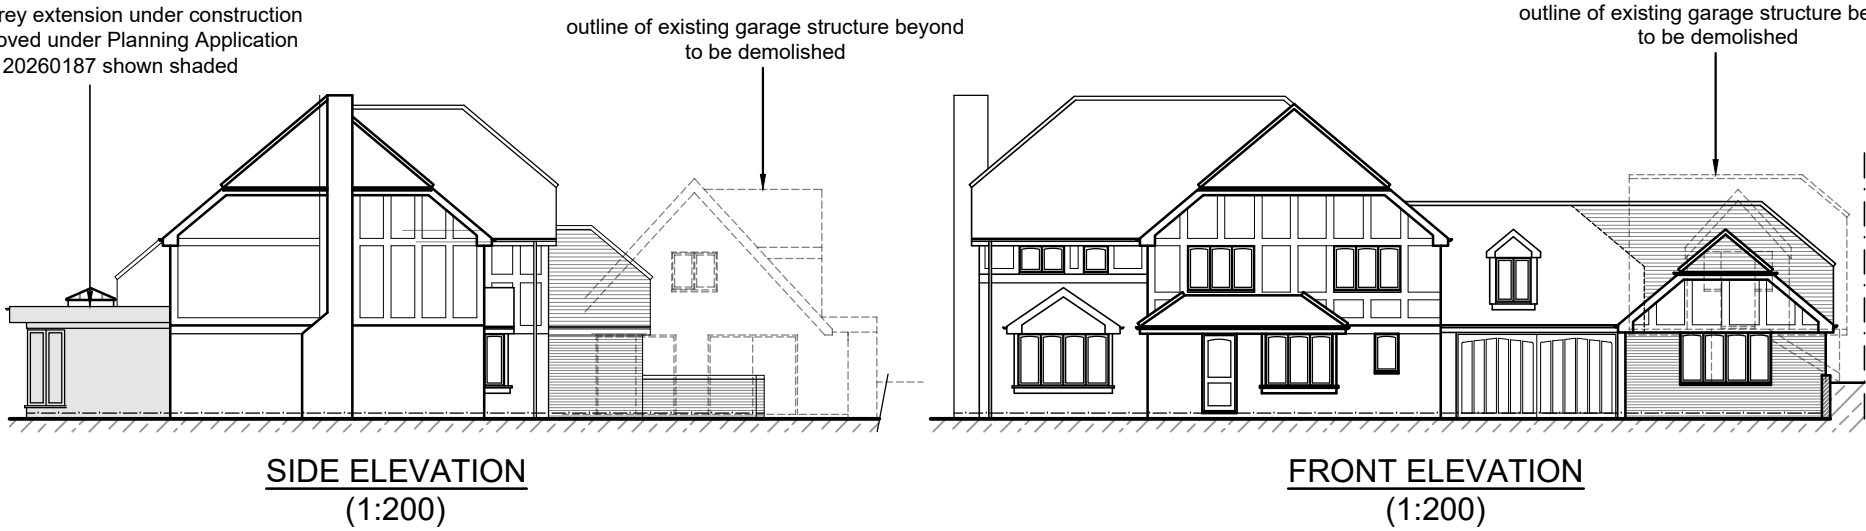

MATERIALS

ROOF
ROOF TILES TO MATCH MAIN DWELLING

WALLS
FACING BRICKWORK TO MATCH MAIN DWELLING

WINDOWS & DOORS
COLOURED uPVC TO MATCH MAIN DWELLING

24/06/26	B	Scale of elevations amended
22/04/26	A	Title amended
Date	No.	Revision
Penfold Project Services		
Epmarket, Wrotham Road, Meopham, Kent, DA13 0JH Telephone: 01474 816690 e-mail: apenfold448@btinternet.com		
Job Title:	48 PARROCK ROAD GRAVESEND KENT DA12 1QH	
Dwg Title:	PLANS & ELEVATIONS AS PROPOSED	
Scale:	1:100 & 1:200 @ A2	
Dwg No.:	102B	
Date:	April 2026	