
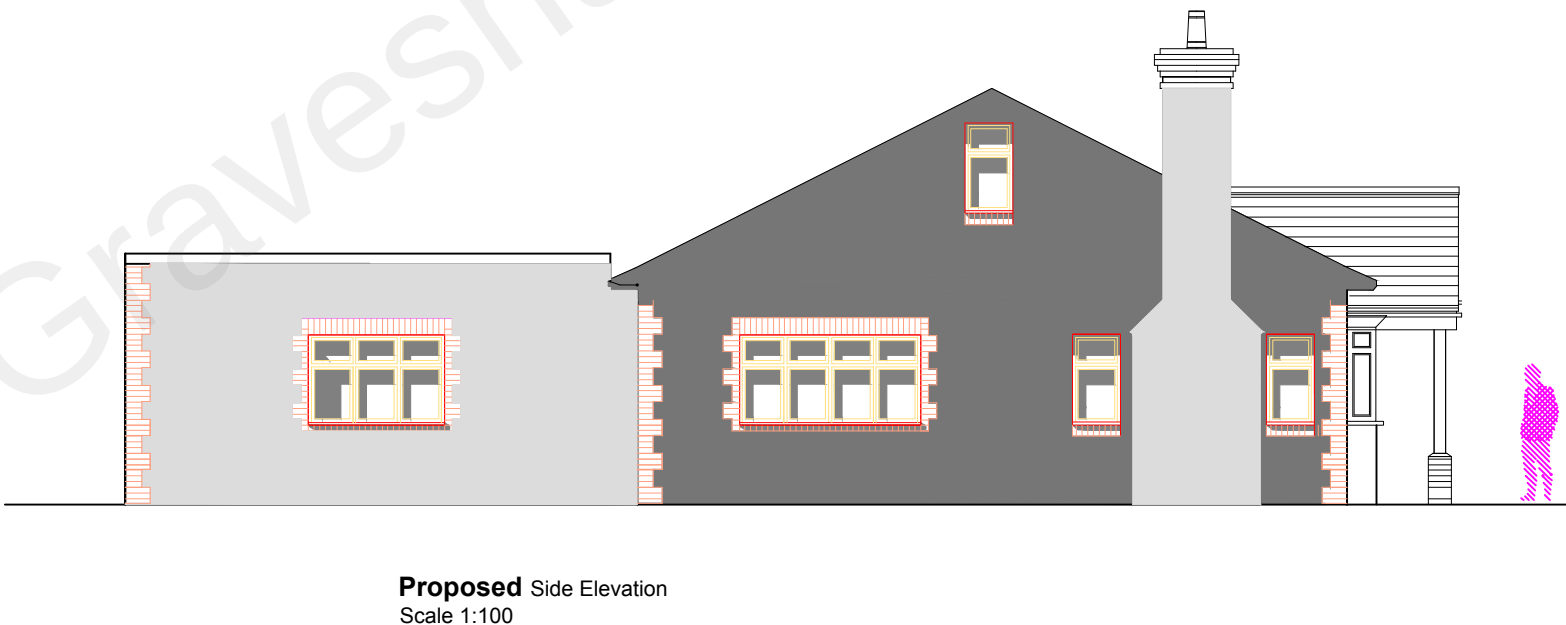


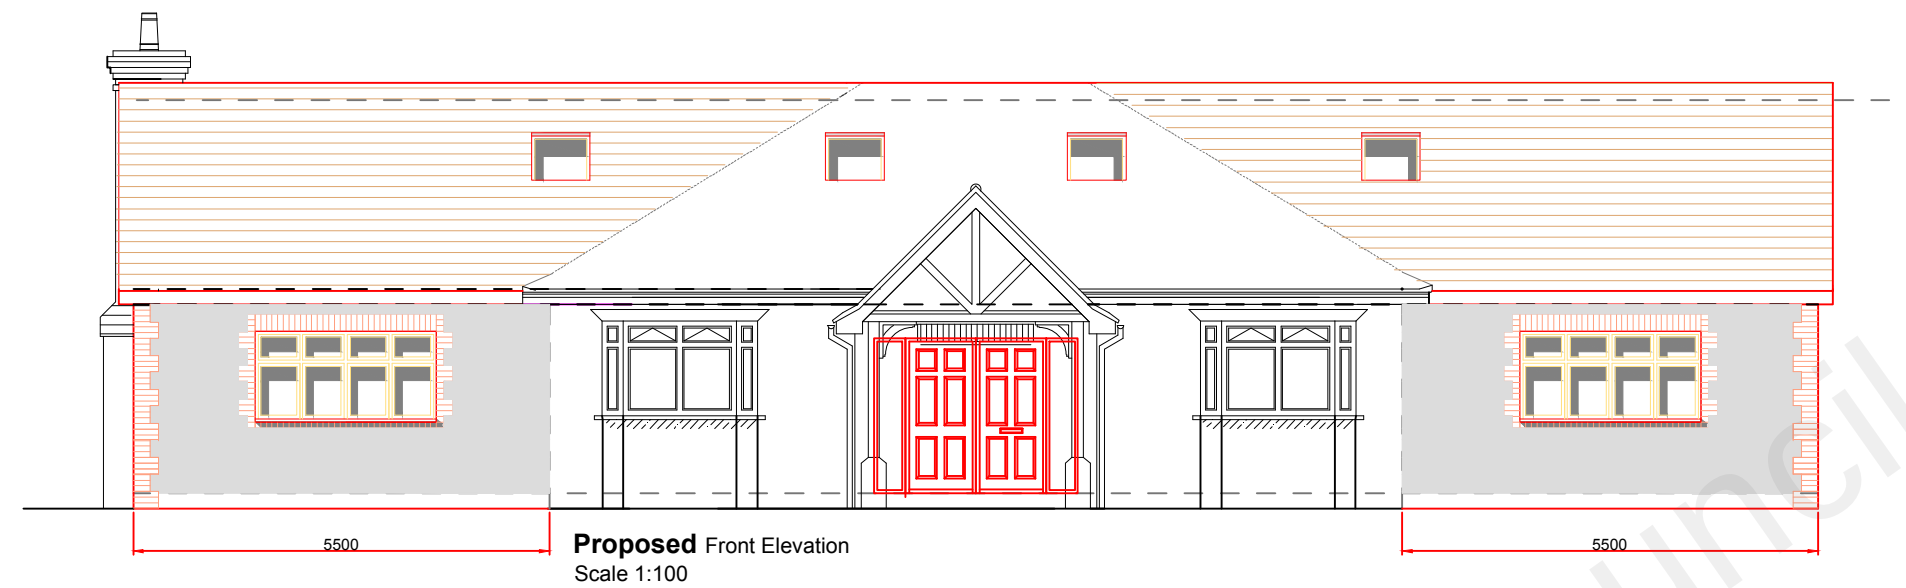

PROPOSED ELEVATIONS

PROJECT

1:100

@ A3

0m

1m

5m

SCALE BAR

M 1:100

DRAWING

Sunny Slope Longfield Avenue

Gravesend Longfield Kent

DA3 7LA

SCALE	DATE	AUTHOR	CHK'D
1:100 @ A3	11-JUNE-2022	abc	de
JOB NO.	DRAWING NO.	REV	
CD0000-00	DRAWING_NO 3	REV	
CLIENT REF			
EXISTING DRAWINGS			