



EXISTING ACCESS

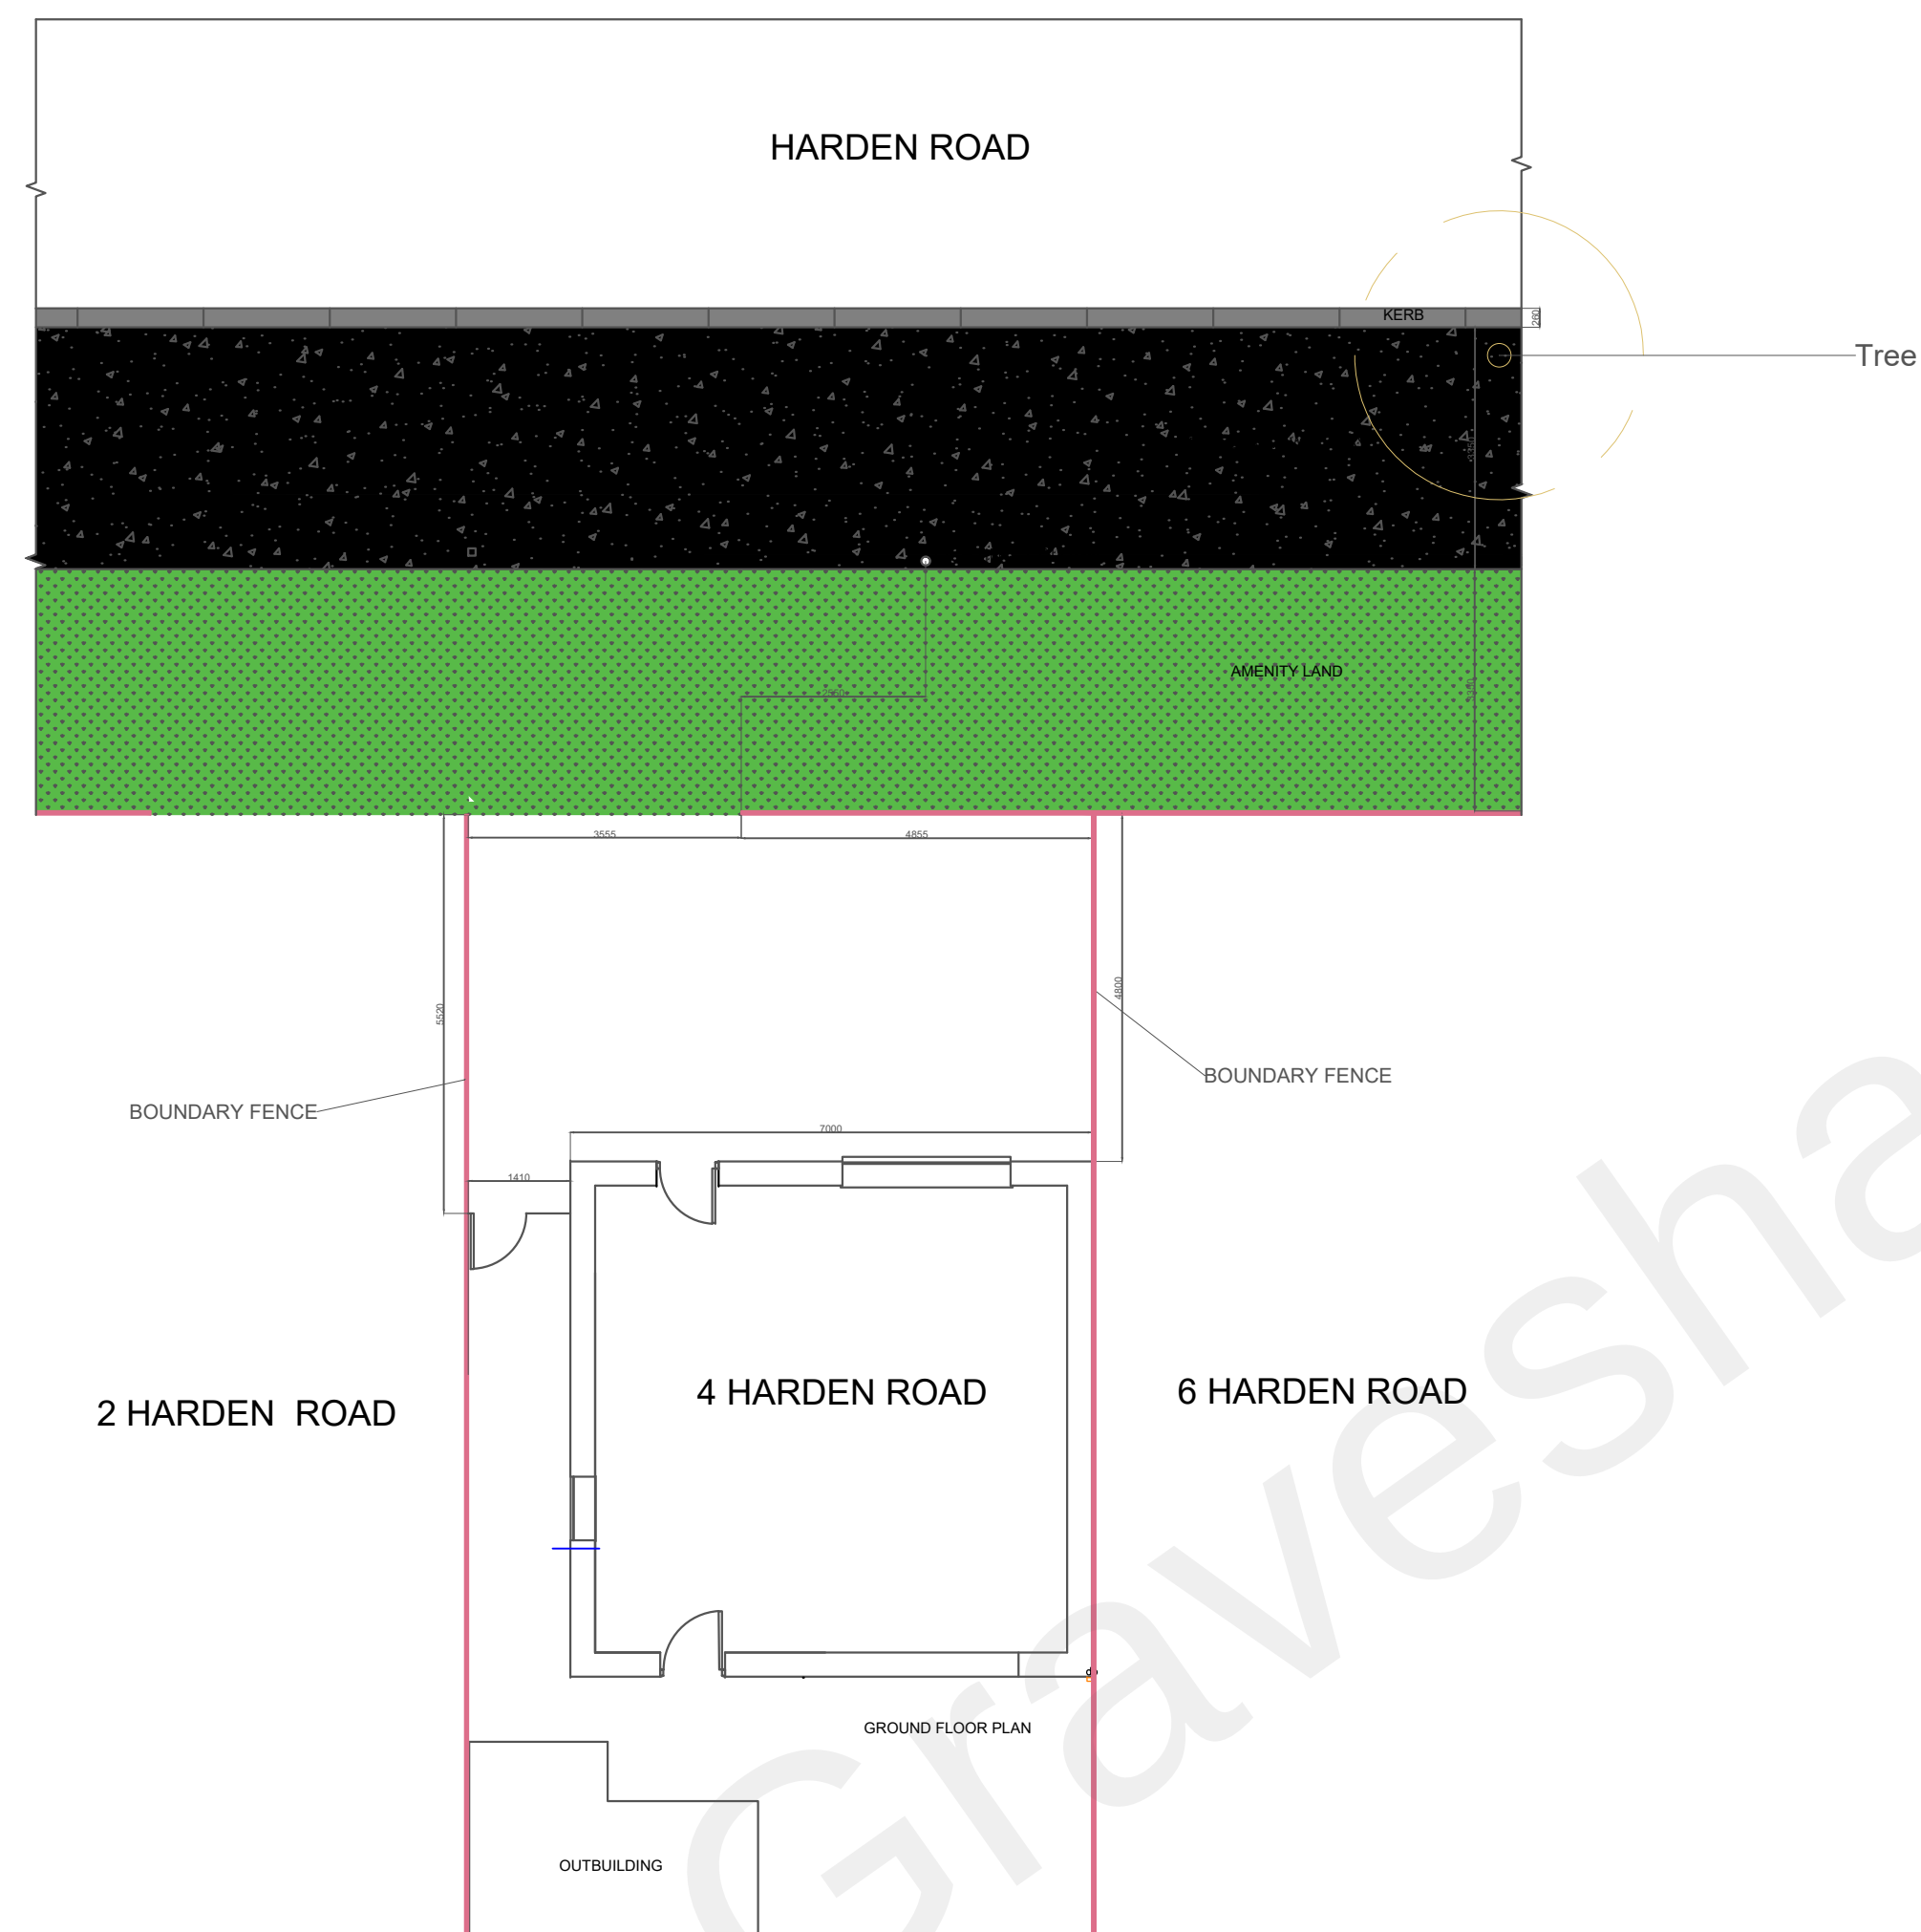

PROPOSED DROPPED KERB AND ACCESS

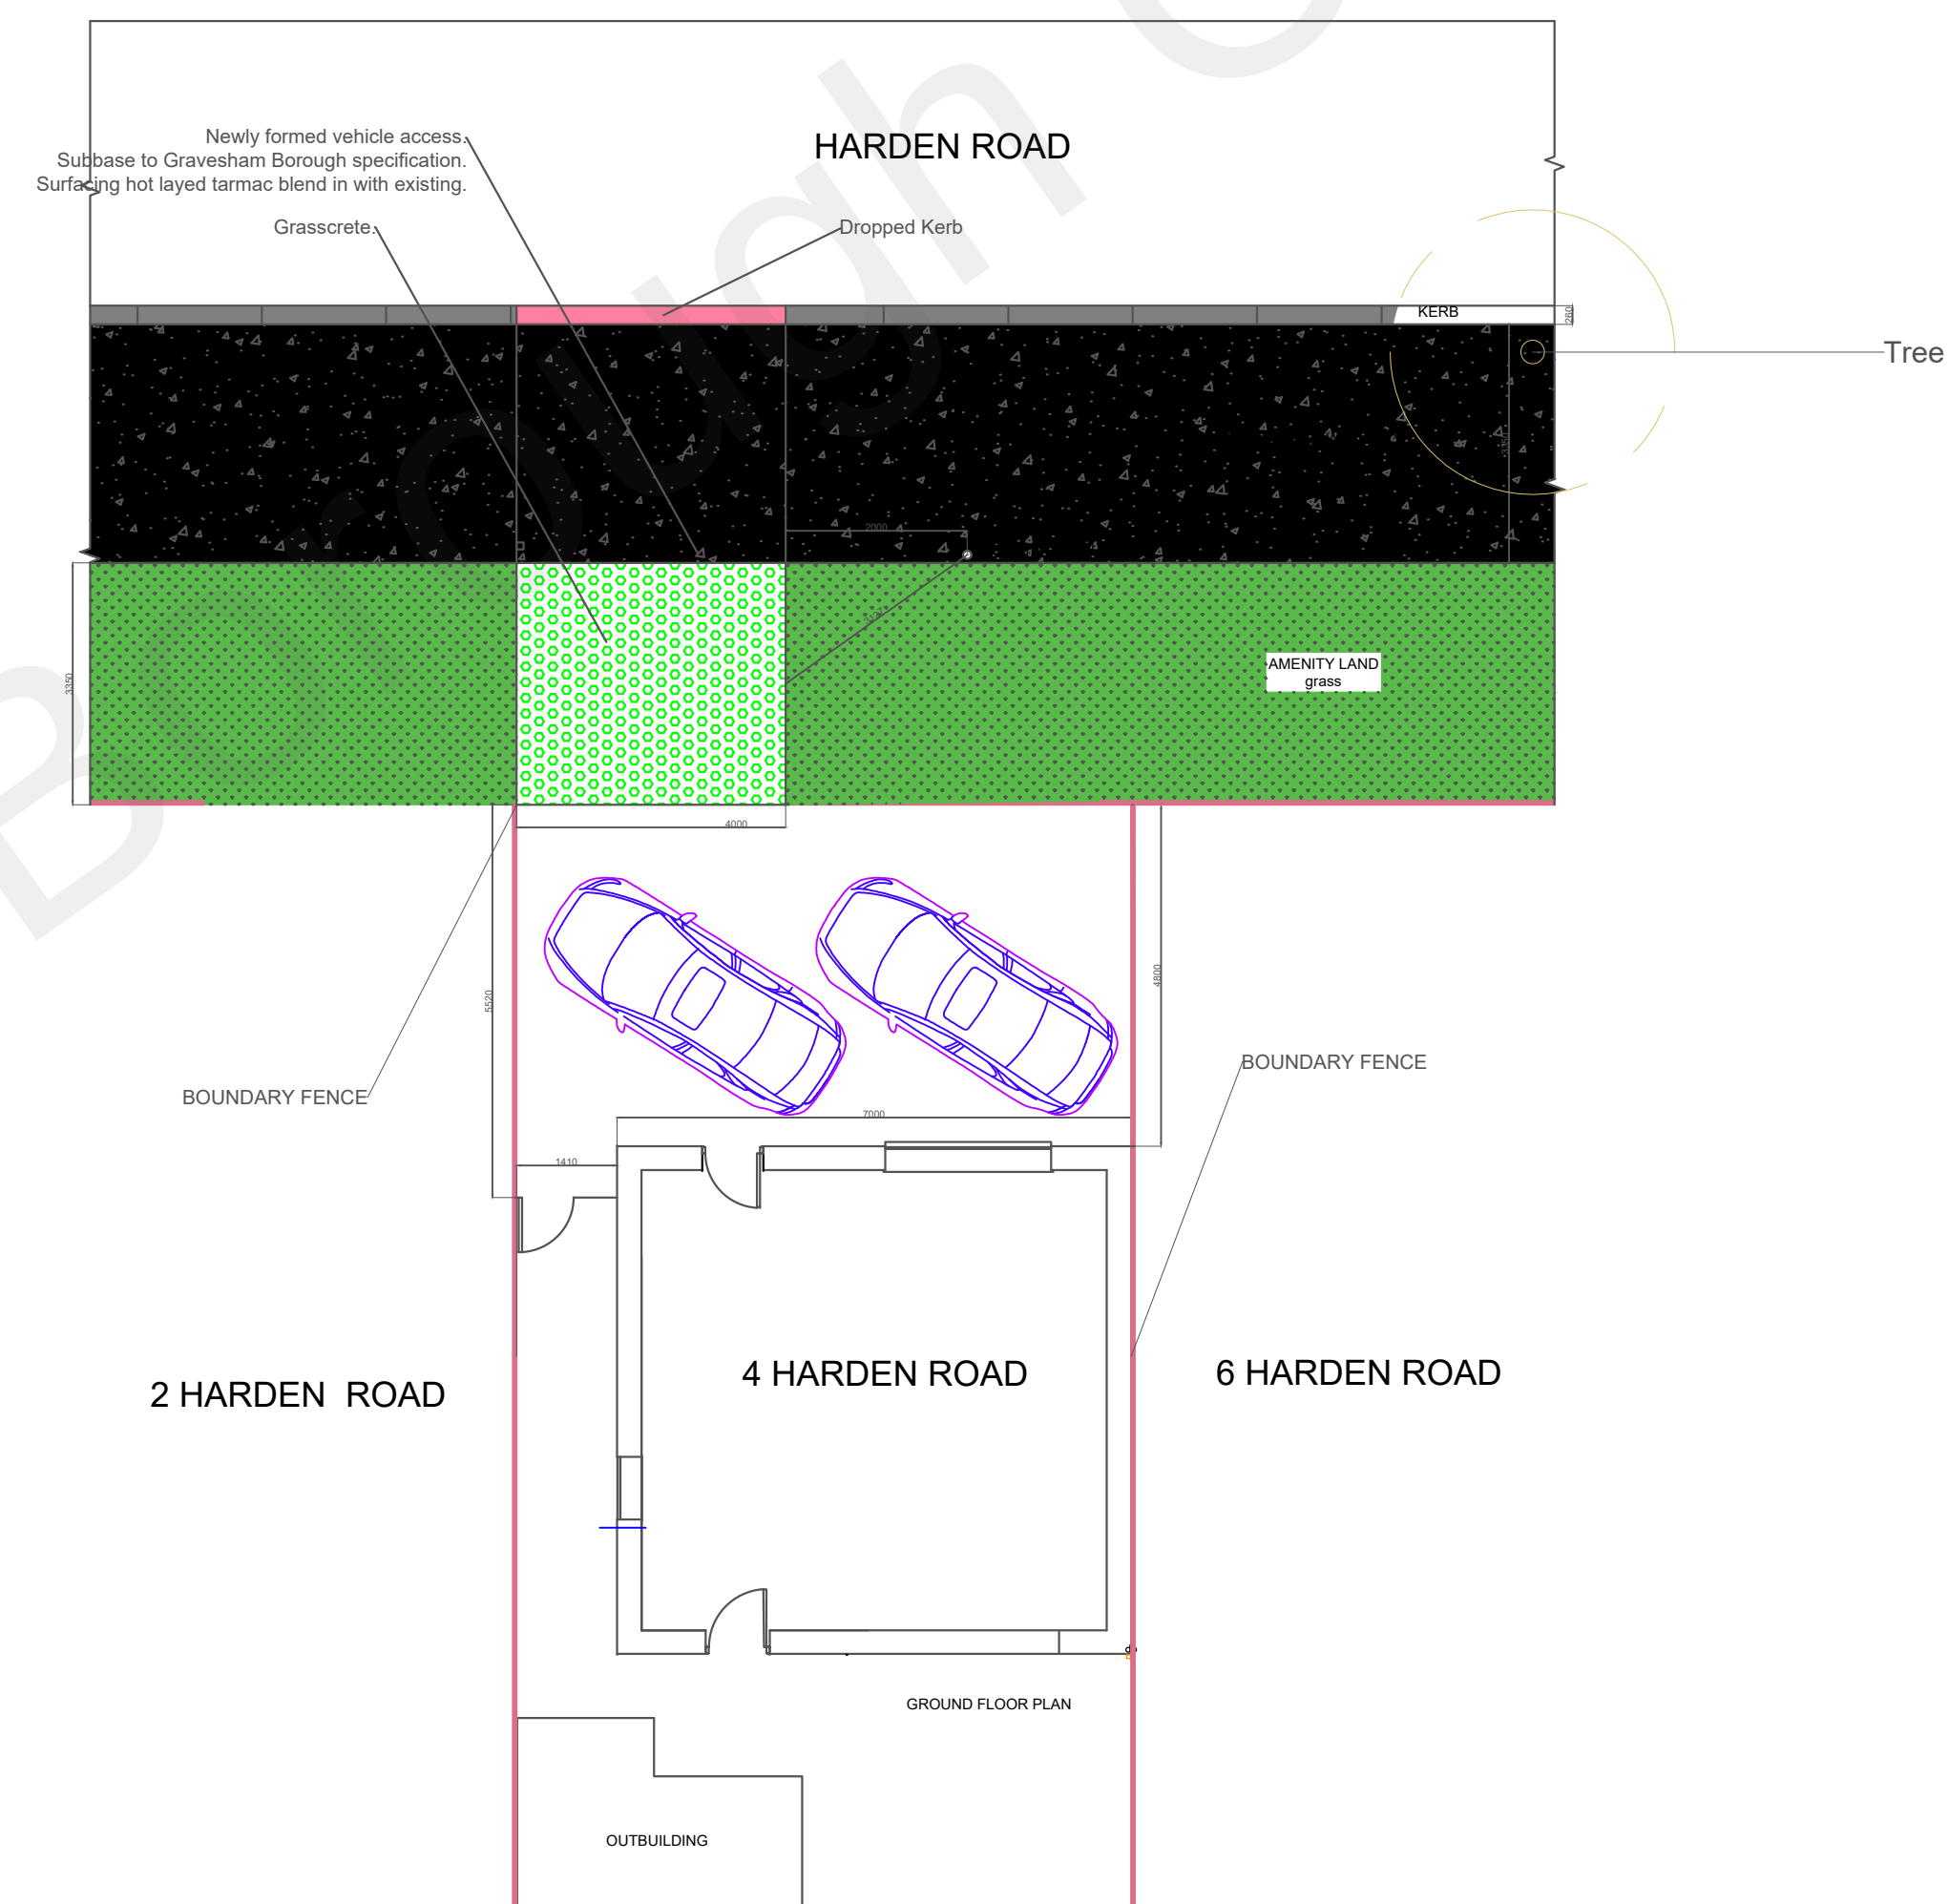

General Notes

No.	Revision/Issue	Date

Firm Name and Address

Project Name and Address
Existing and Proposed
Dropped kerb
4 Harden road
Block Plan

Project Dropped kerb	Sheet 1
Date 27.09.2021	
Scale 1:100	