

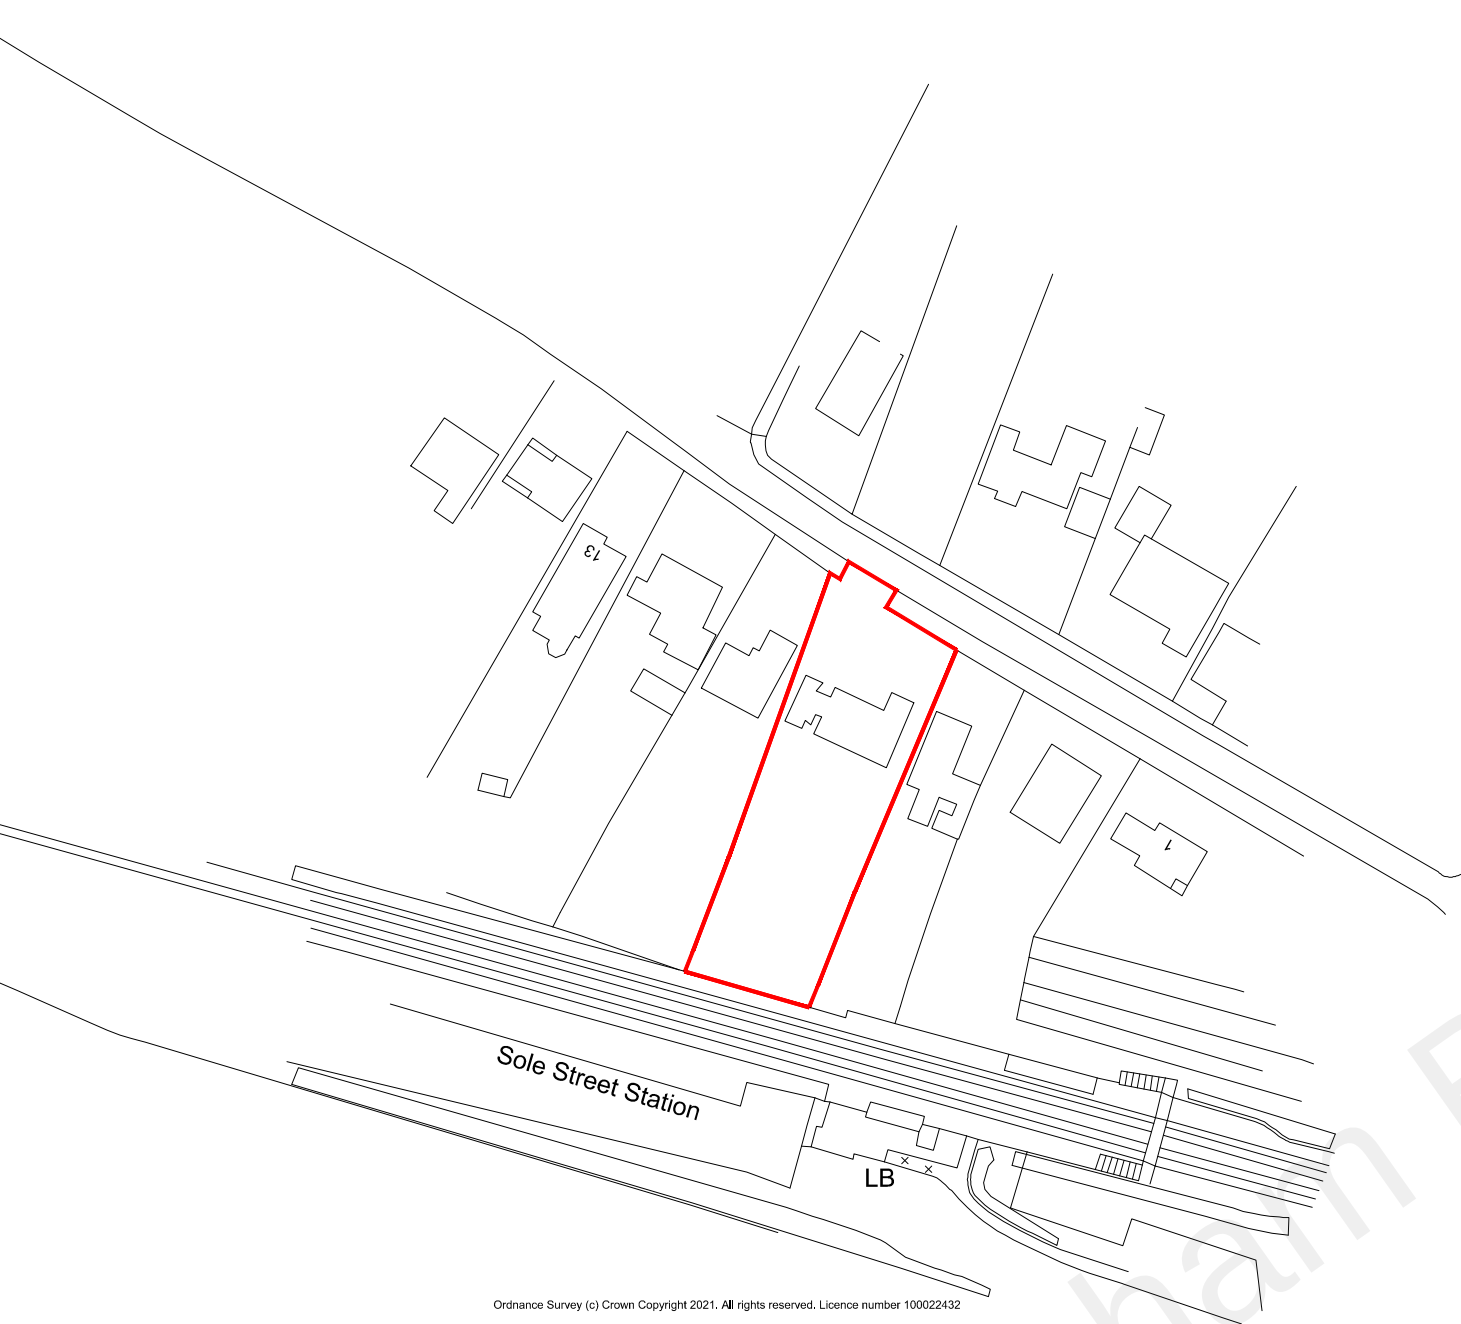


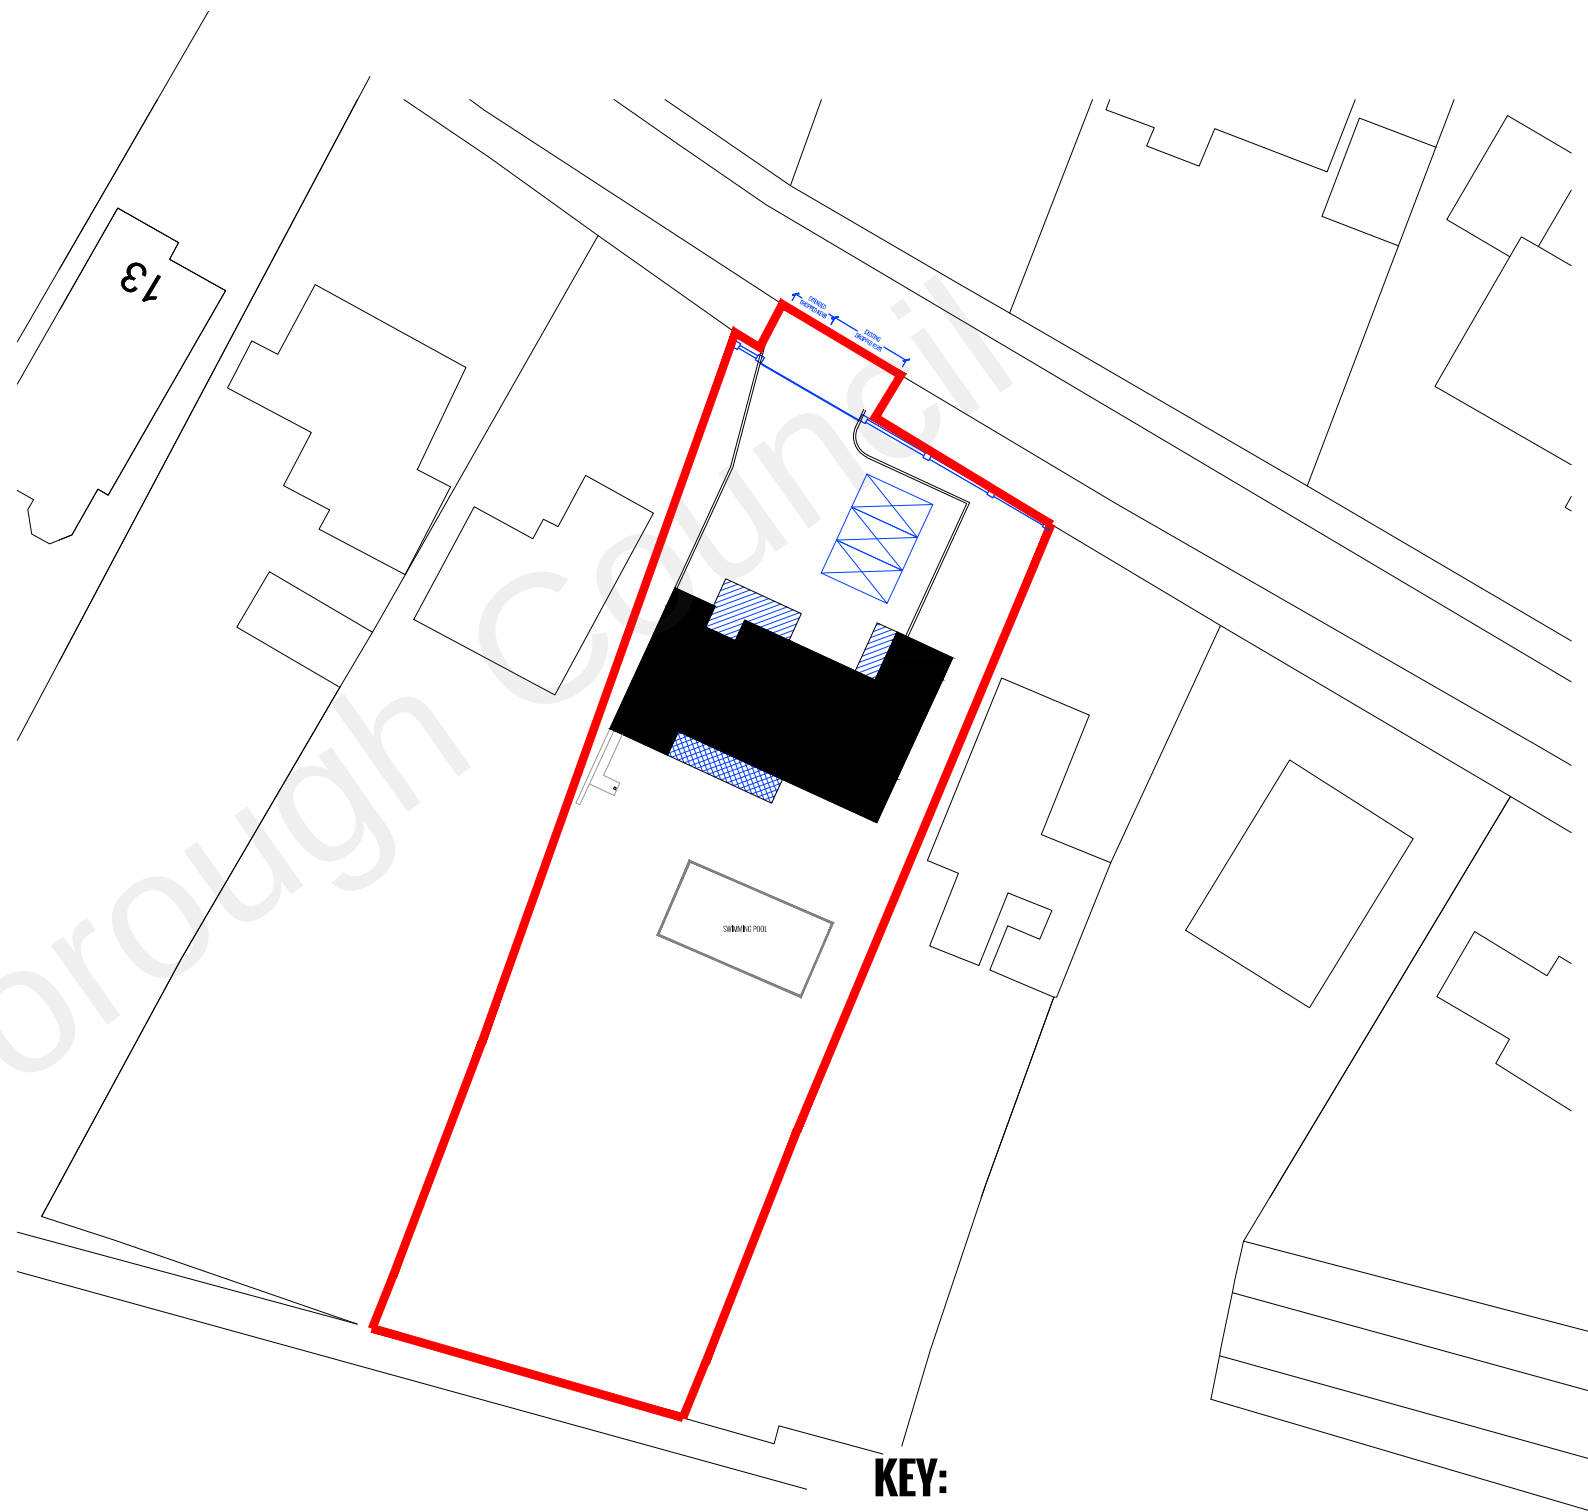

Ordnance Survey (c) Crown Copyright 2021. All rights reserved. Licence number 100022432


LOCATION PLAN

0m 25m 50.0m
1:1250


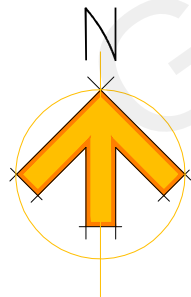


BLOCK PLAN

0m 5.0m 12.5m 25.0m
1:500

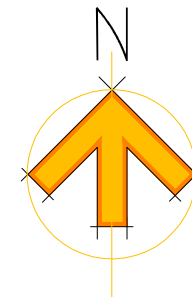

KEY:

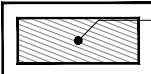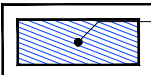-  Solid Hatch represents extent of existing ground floor footprint.
-  Broken Hatch represents extent of proposed extended ground floor footprint.
-  Broken Hatch represents extent of proposed extended first floor footprint.