



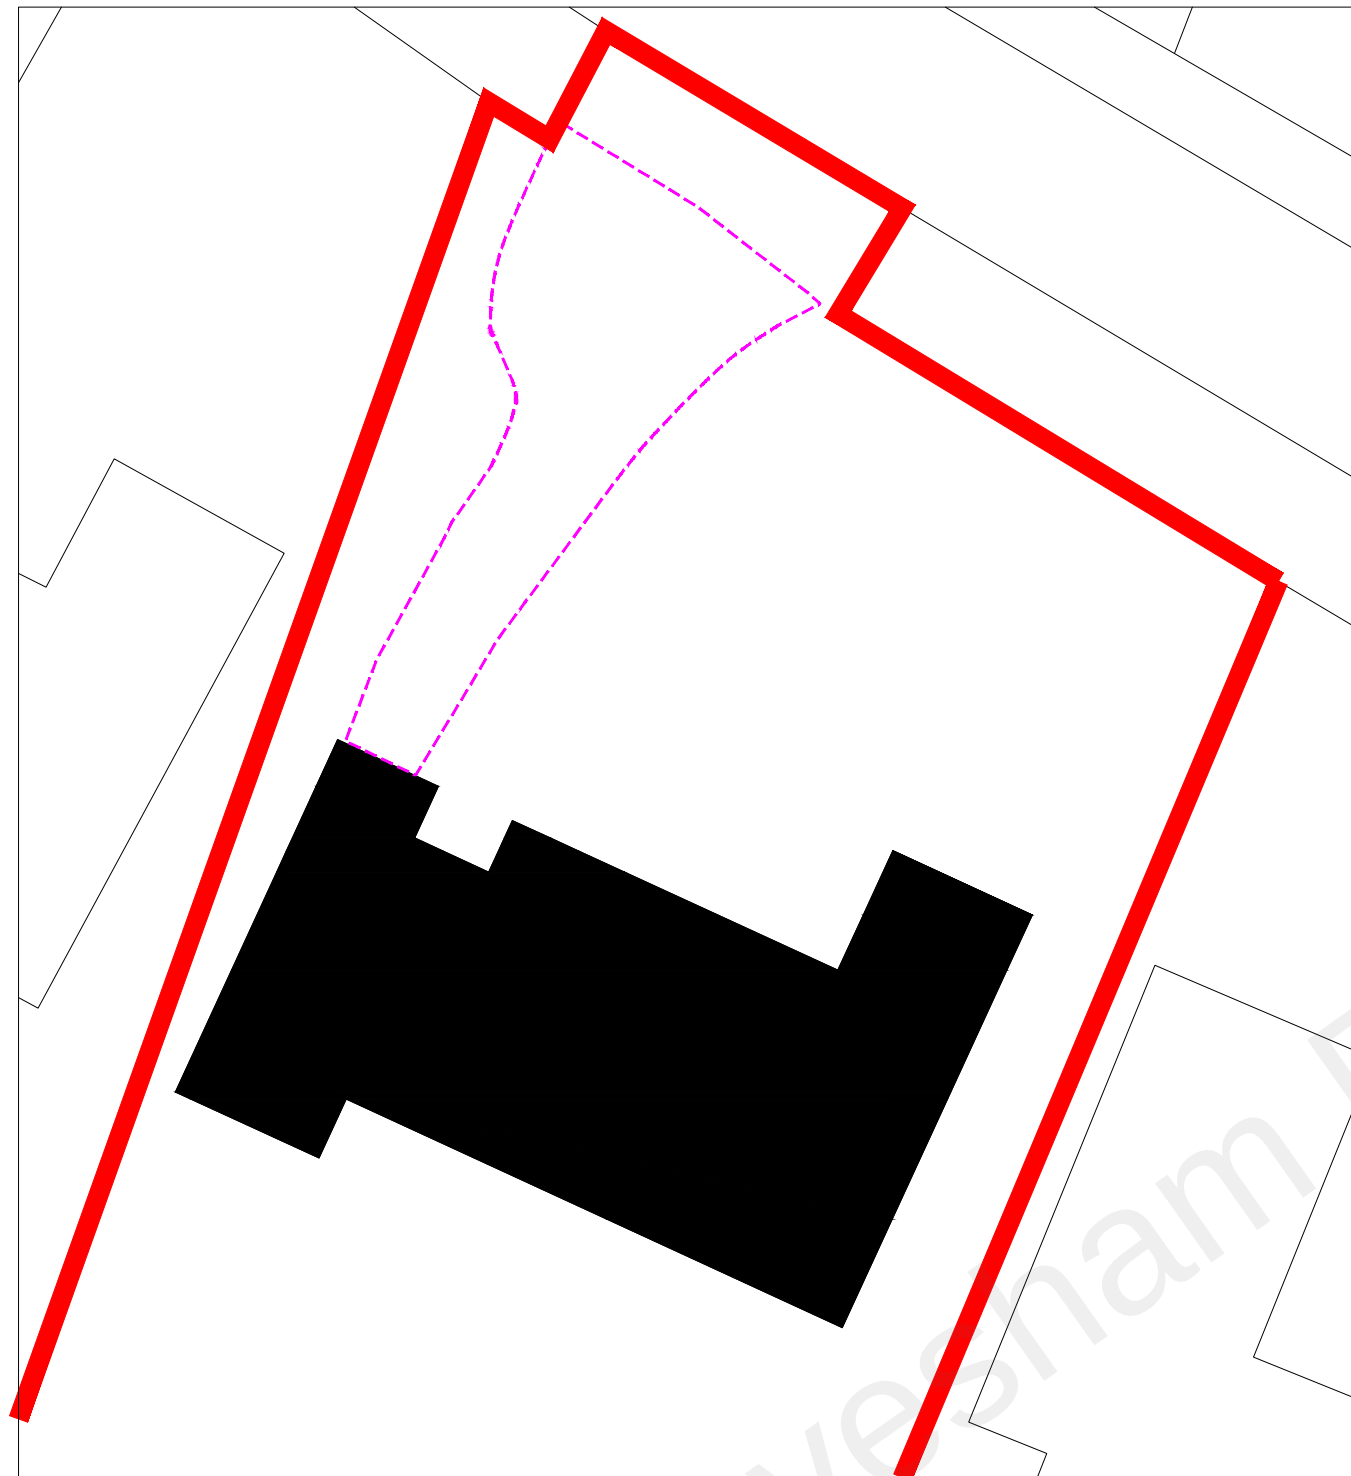

----- Outline of Existing Driveway

PARKING PLAN | EXISTING

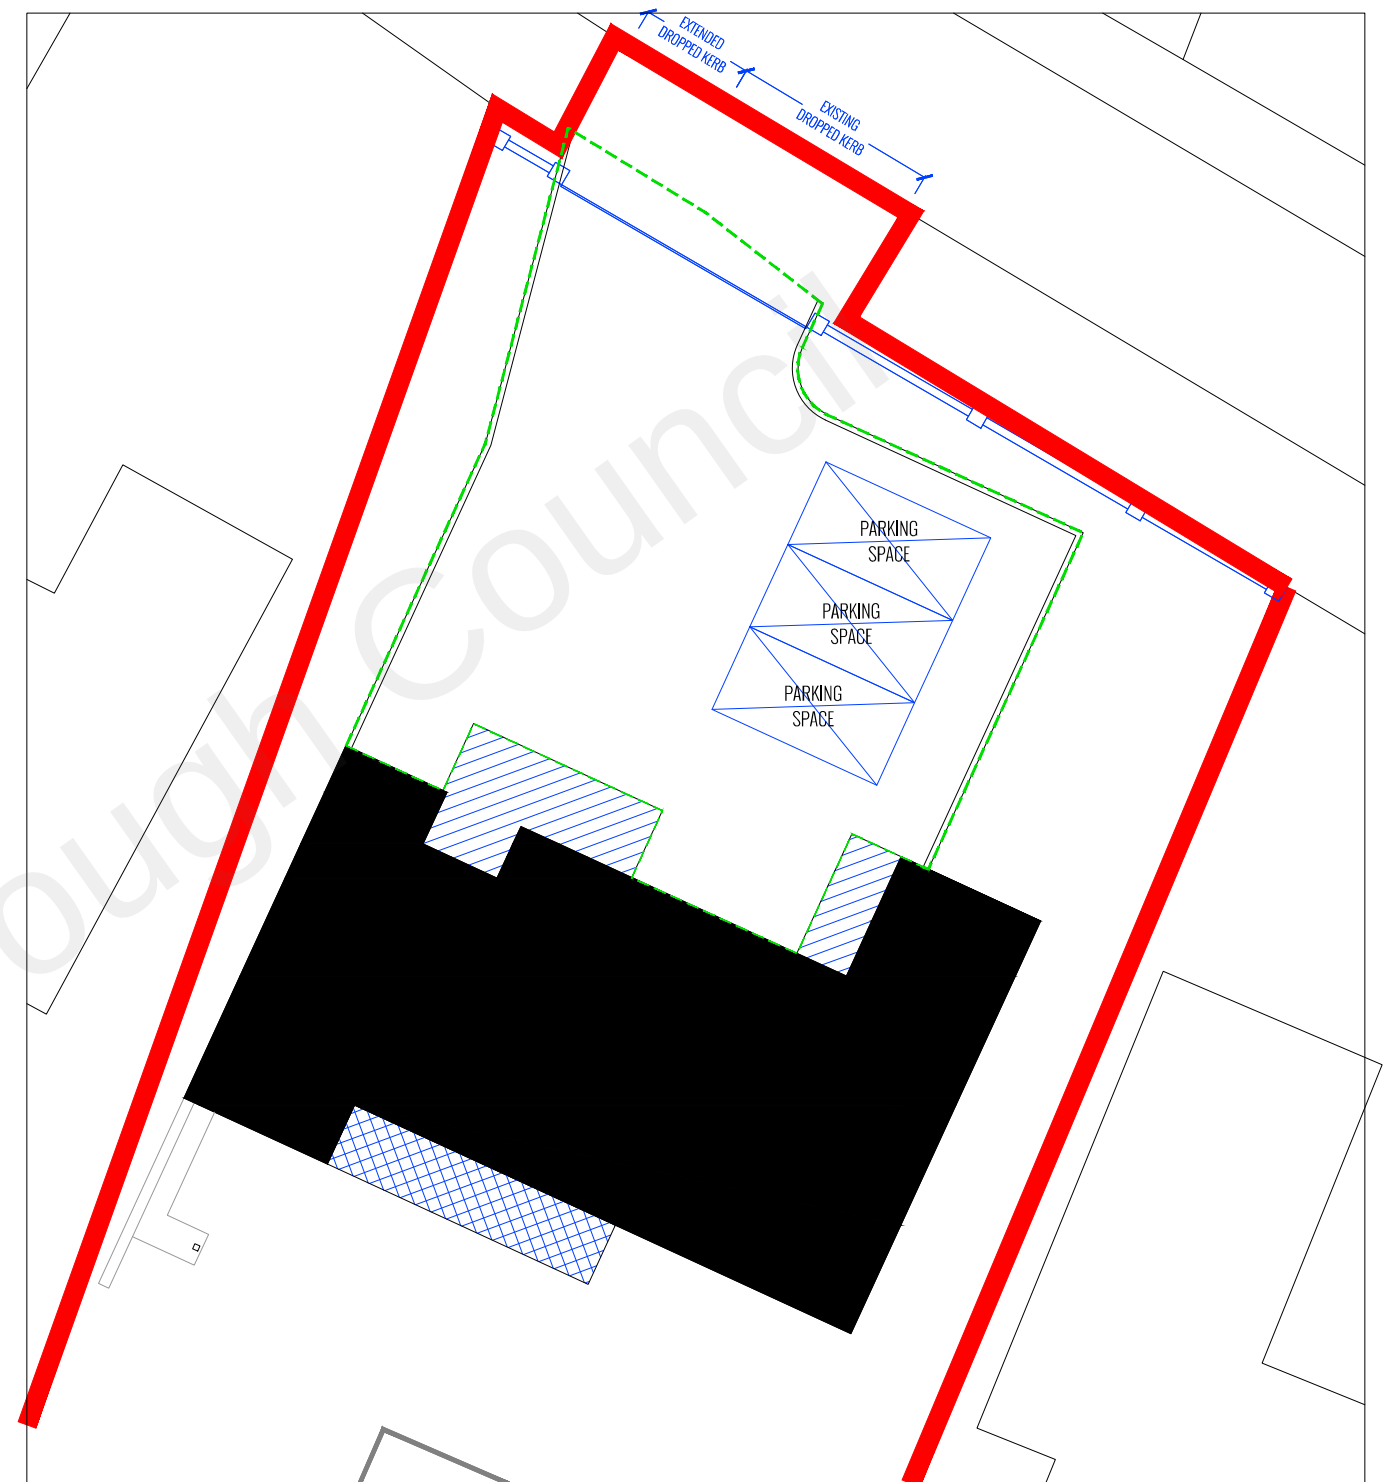

----- Outline of Proposed Driveway

PARKING PLAN | PROPOSED

