



Revised Scale Plan & THE PIPES NETWORK

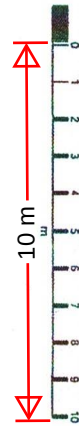

OS MasterMap 1250/2500/10000
scale
Monday, August 19, 2024, 10:
CM-01180871
www.centremapslive.co.uk
1:200 scale print at A4 Centre:
564270 E, 167142 N
© Crown Copyright Ordnance
Survey, Licence no. AC0000849896

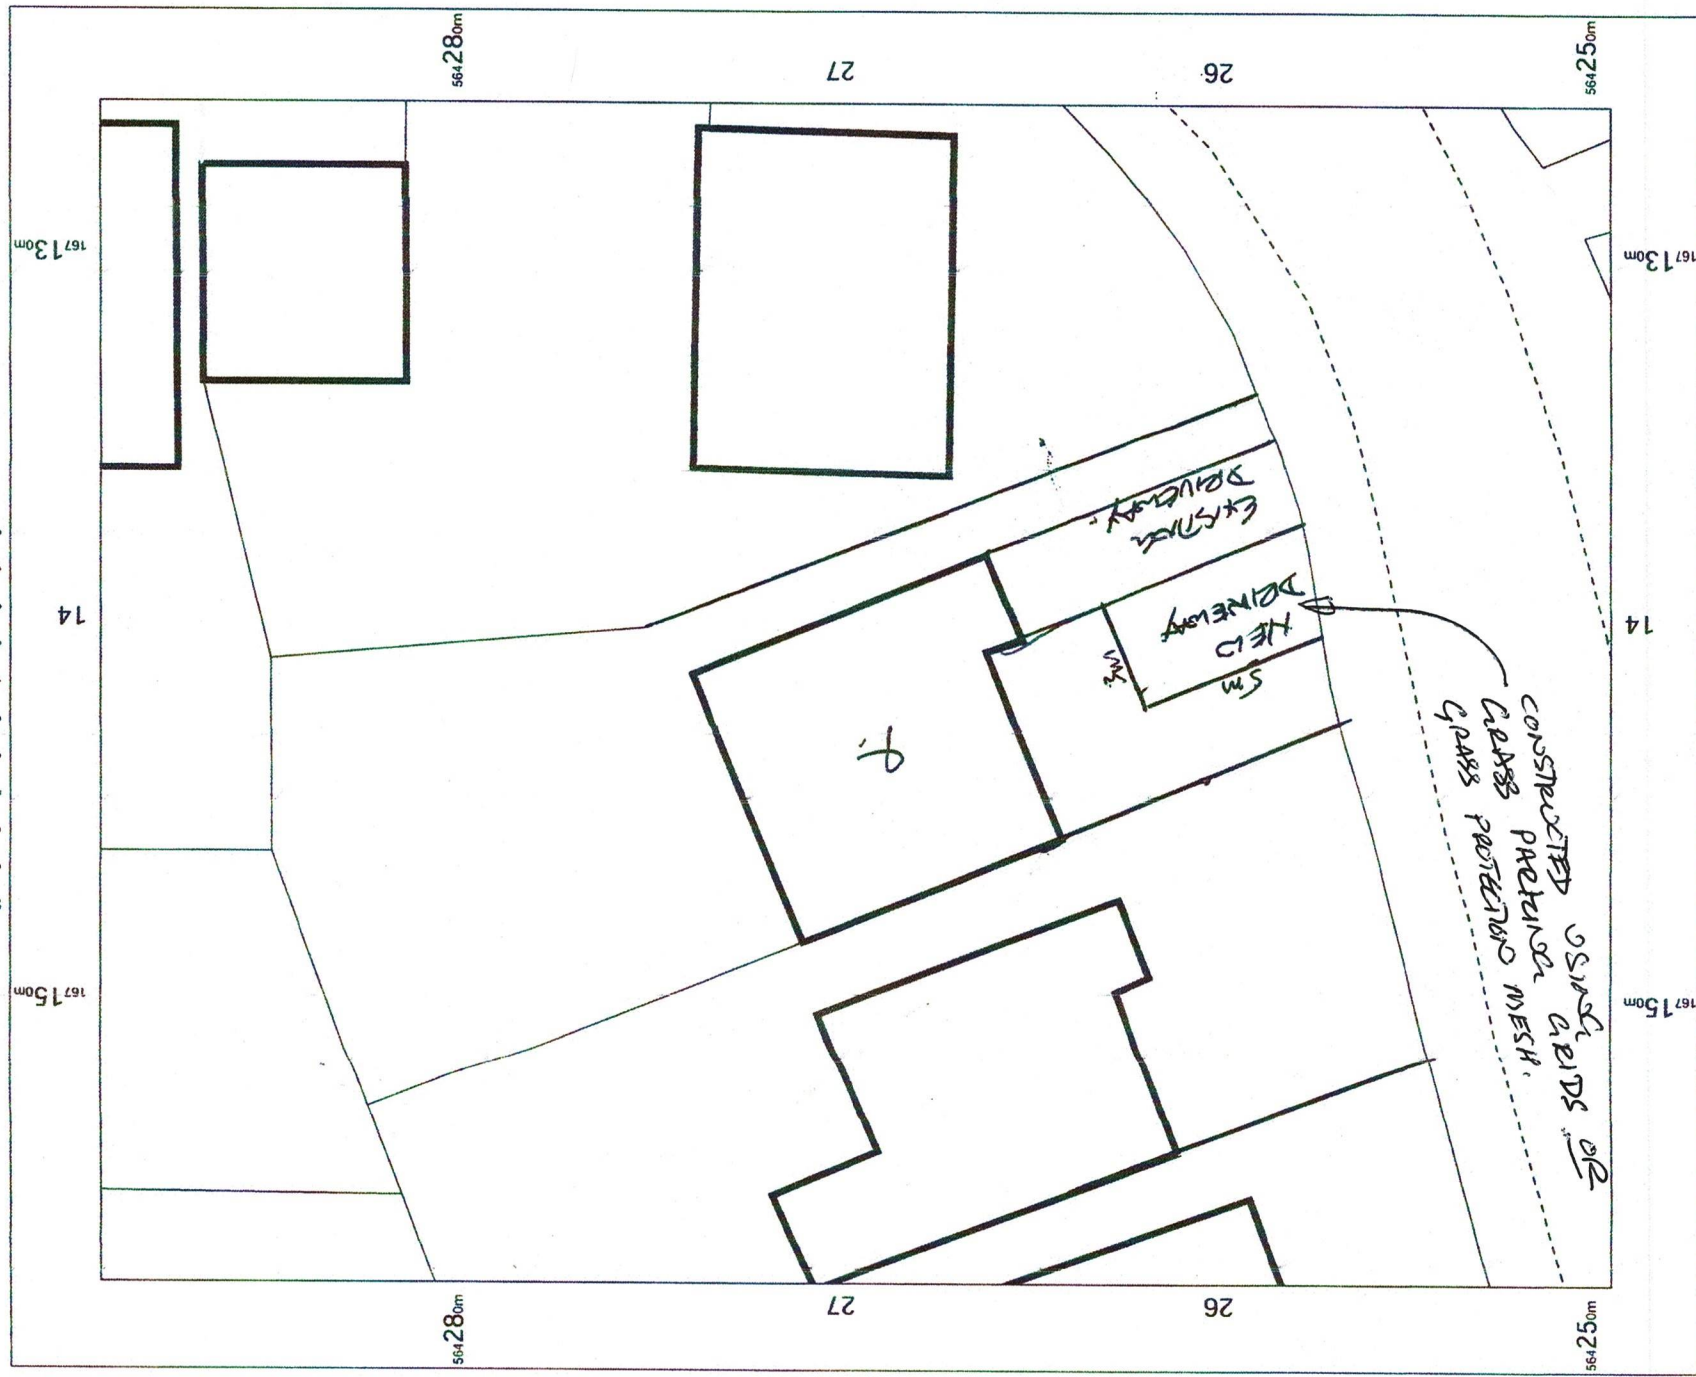

FROM 2023/2024 AS SHOWN