

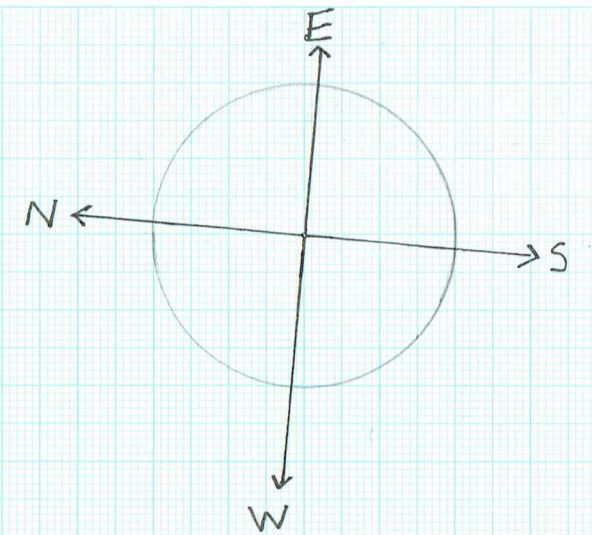


PROPOSED REAR SINGLE EXT. FRONT PORCH &
DOUBLE SIDE EXT. @ 7 DENESWAY, MEOPHAM
GRAVESEND, KENT, DA13 0EA
EXISTING SIDE ELEVATION
DRAWN BY: MARK BELHAM
SCALE: 1:50 @ A3
REVISION: 03

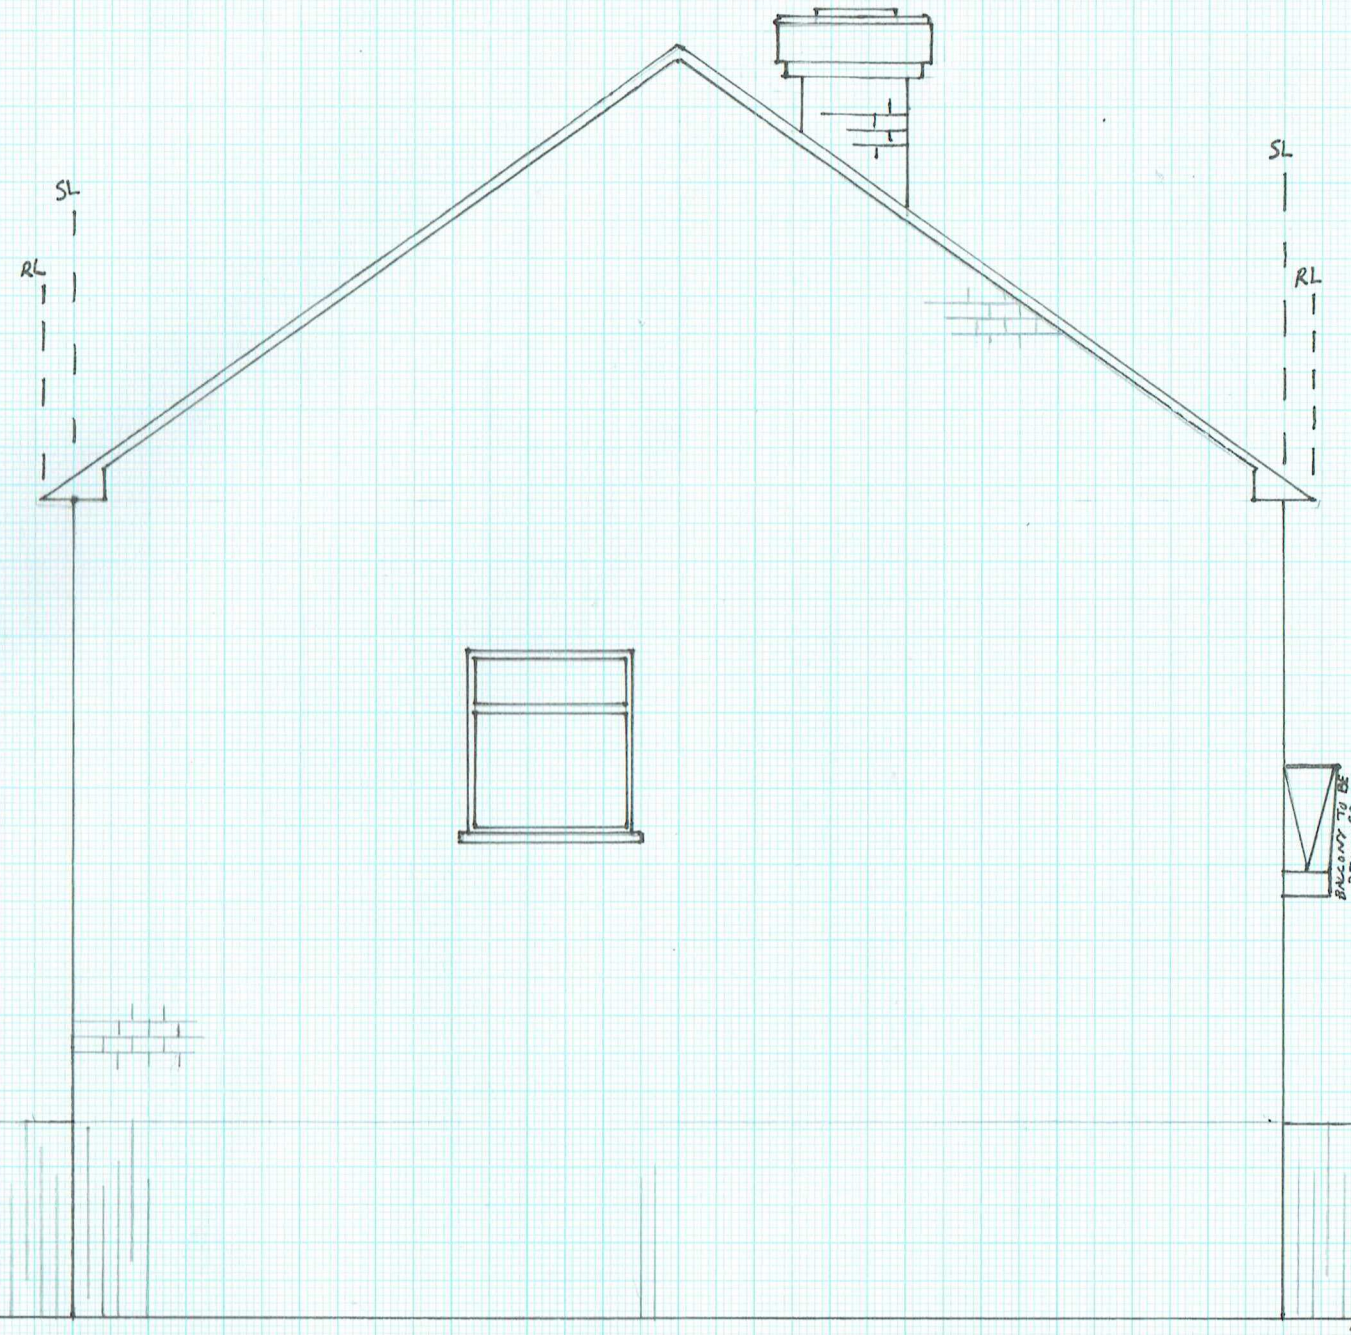

SCALE BAR 1:50

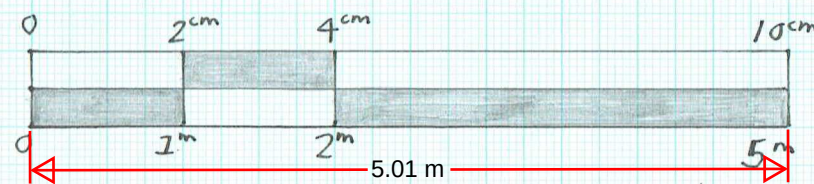

KEY:
SL: STRUCTURE LINE
RL: ROOF LINE