


VISUAL SCALE 1:100 @ A1

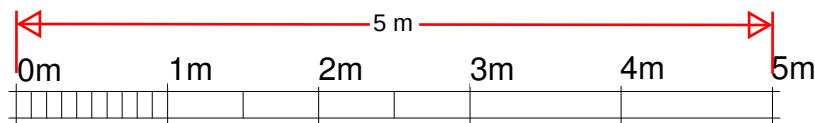

VISUAL SCALE 1:50 @ A1



1 Proposed Section 1
1 : 50

03 Proposed Loft
5320

01 Proposed First Floor
2700

00 Proposed Ground Floor
0



2 Proposed Section 2
1 : 50



42 Prince John Road
Eltham London UK
SE9 6QA
tel 0208 859 2299
mob 0788 145 2203
email :iselter@yahoo.com

NOTES:

1. This drawing is to be read in conjunction with all relevant contract documentation from the design team, with any conflicting information to be brought to the attention of PolarDesign Architecture in writing before commencing on site.
2. The contractor is to check and verify all levels and dimensions before construction. Any discrepancies are to be brought to the attention of PolarDesign Architecture
3. All dimensions in mm, unless otherwise stated.
4. All sub base and concrete design and specification to engineer's details. All diagrams provided here are purely indicative.
5. Waterproofing of any element to be specified by others.
6. All proprietary products shall be installed in accordance with manufacturers written instructions.

Demolition of rear conservatory and erection of single storey rear extension 3.m deep and Loft conversion incorporating Rear Dormer Change to roofing line /hip to gable wall extension and front Velux lights at 6 Christian fields Avenue Gravesend DA12 5NF

TITLE

Proposed Sections

CLIENT

DRAWN BY IS	CHECKED BY IS	DATE 06/10/2024
SCALE (@ A1) 1 : 50		PROJECT NUMBER 6CHRIST/24/LOFT
DRAWING NUMBER 202		REV