
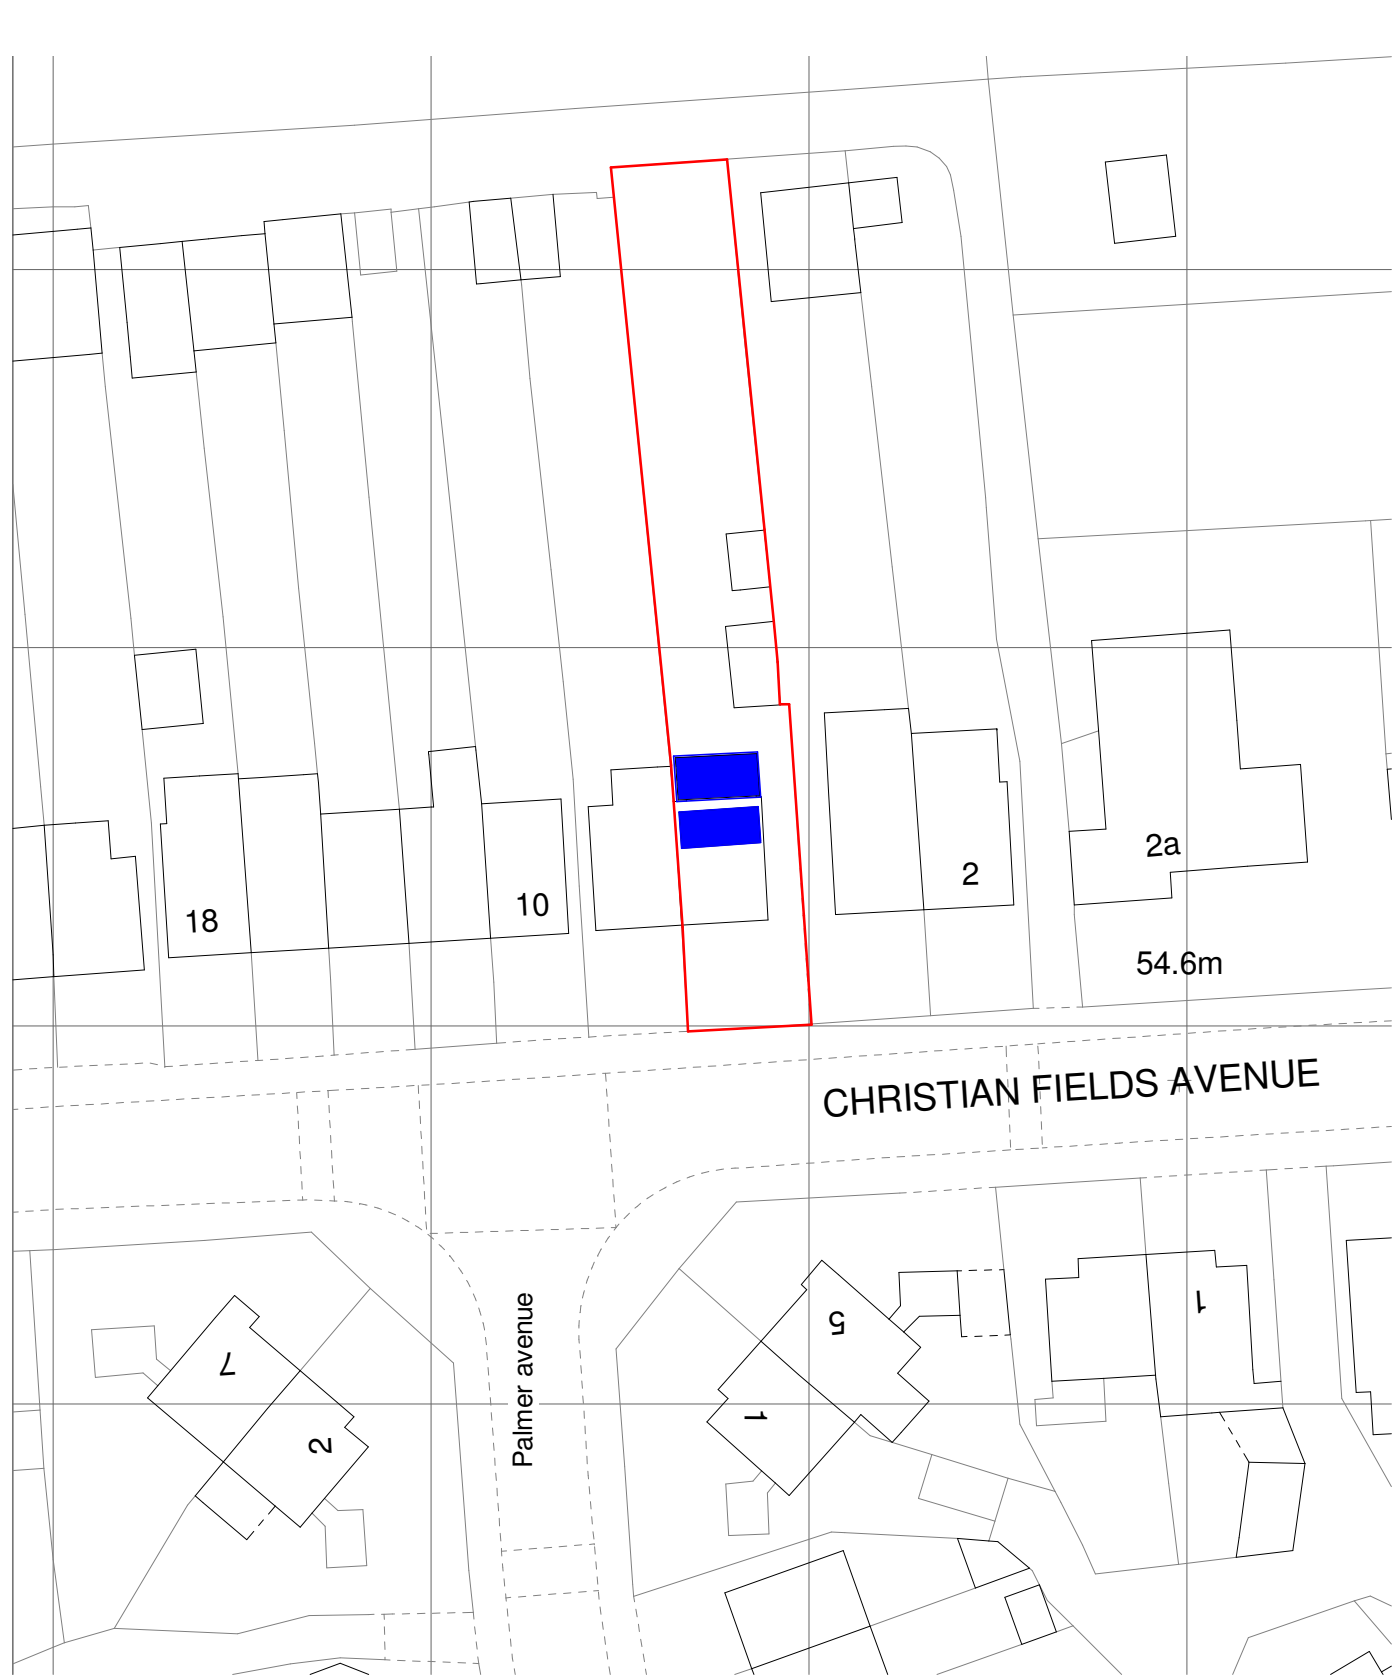


VISUAL SCALE 1:1250 @ A3

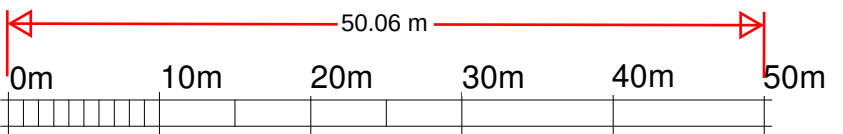

VISUAL SCALE 1:500 @ A3

1

Proposed Block Plan

1 : 500

			PROJECT Demolition of rear conservatory and erection of single storey rear extension 3.m deep and Loft conversion incorporating Rear Dormer Change to roofing line /hip to gable wall extension and front Velux lights at 6 Christian fields Avenue Gravesend DA12 5NF			CLIENT		
			SHEET Proposed Block Plan			Date 06/10/2024	Project number 6CHRIST/24/LOFT	Scale (@ A3) 1 : 500
						Drawn by IS	DRAWING NUMBER 801	REV
						Checked by IS		