



VISUAL SCALE 1:1250 @ A3

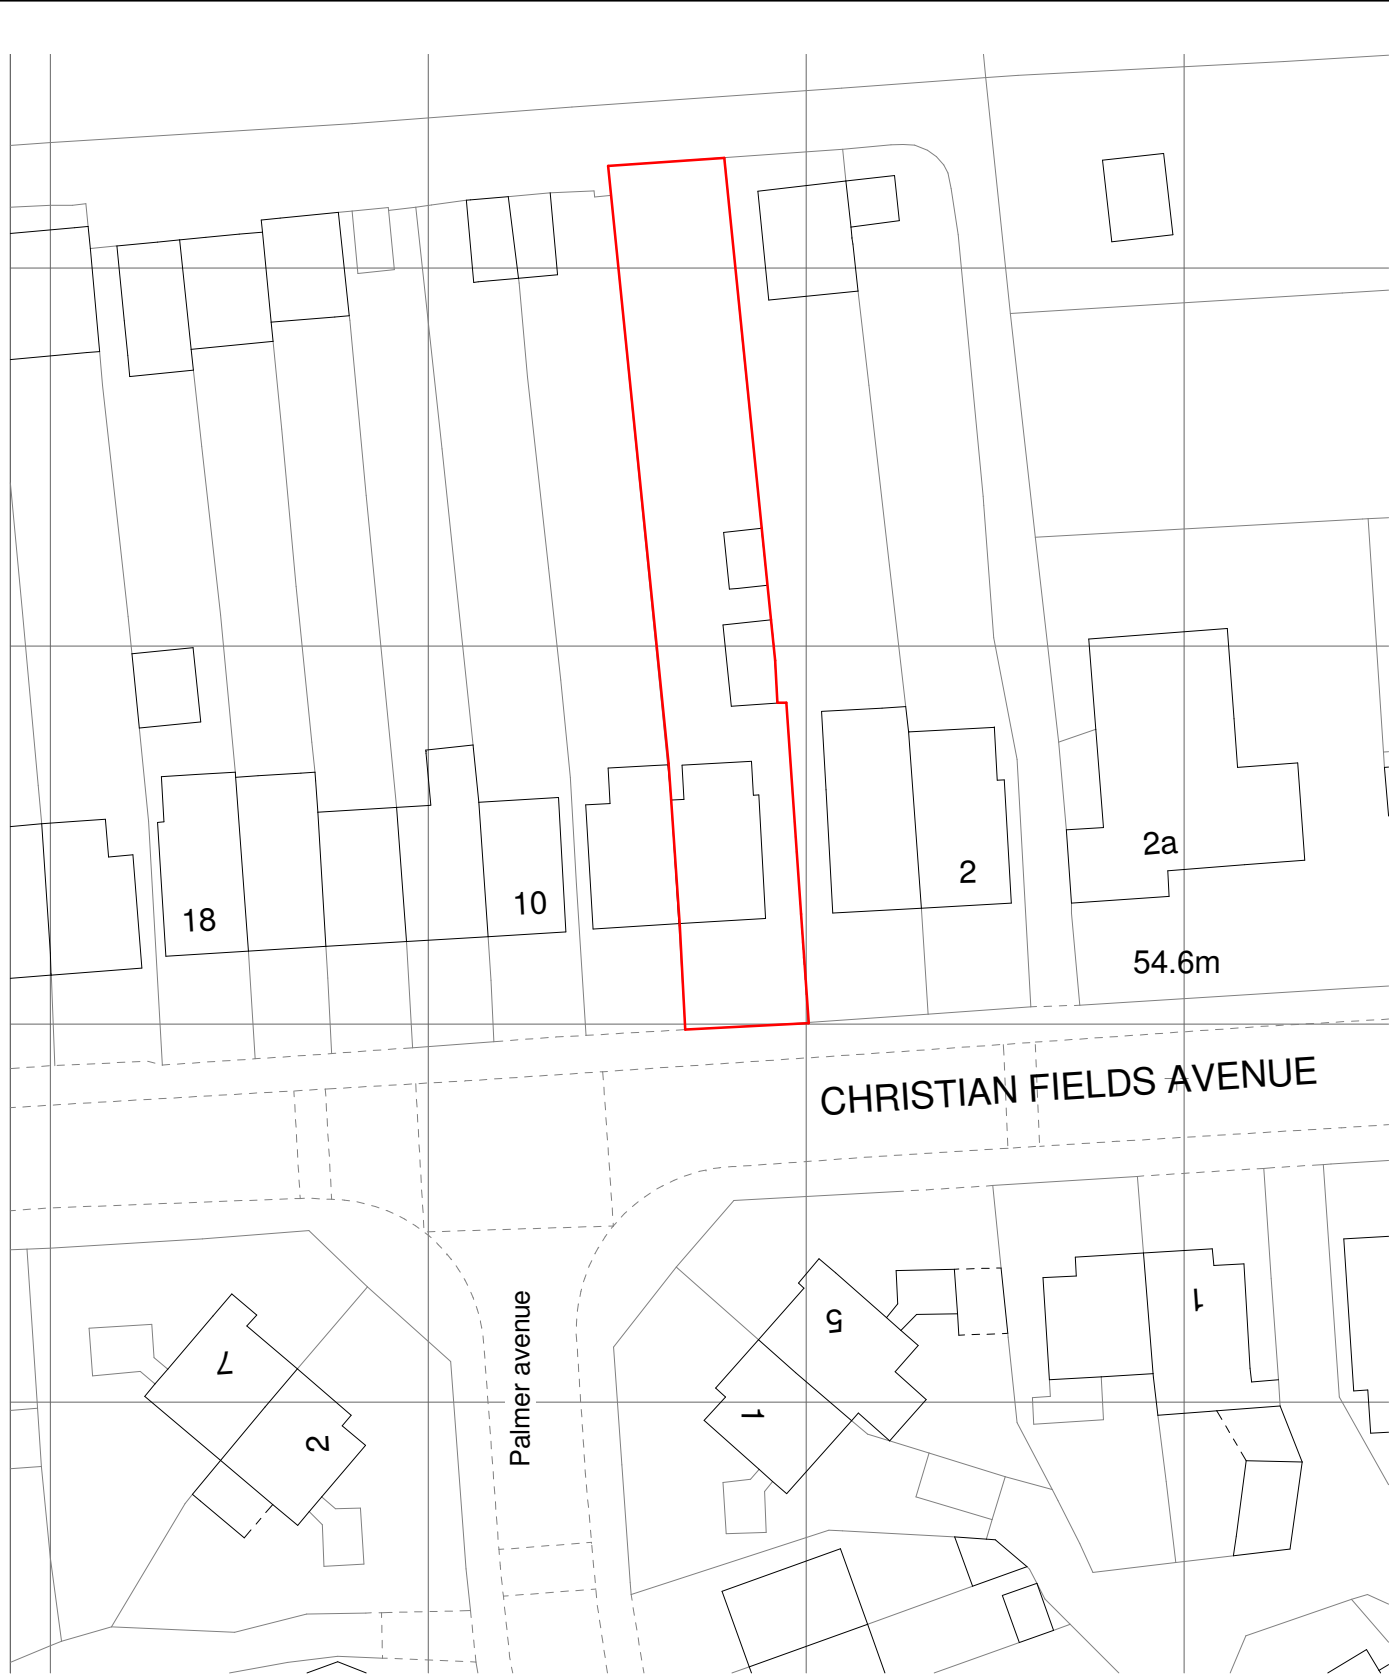

VISUAL SCALE 1:500 @ A3

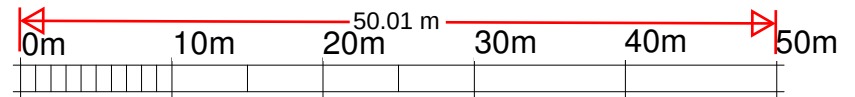

1 Existing Block Plan
1 : 500

2 Location Map
1 : 1250

POLARDESIGN
Designing the Future
42 Prince John Road
Eltham London UK
SE9 6QA
tel 0208 859 2299
mob 0788 145 2203
email :iselter@yahoo.com

PROJECT Demolition of rear conservatory and erection of single storey rear extension 3.m deep and Loft conversion incorporating
Rear Dormer Change to roofing line /hip to gable wall extension and front Velux lights at 6 Christian fields Avenue
Gravesend DA12 5NF

SHEET

Block Plan Location Map

CLIENT

Date
06/10/2024

Project number
6CHRIST/24/LOFT

Scale (@ A3)
As indicated

Drawn by
IS

DRAWING NUMBER

REV

Checked by
IS

701 Existing