


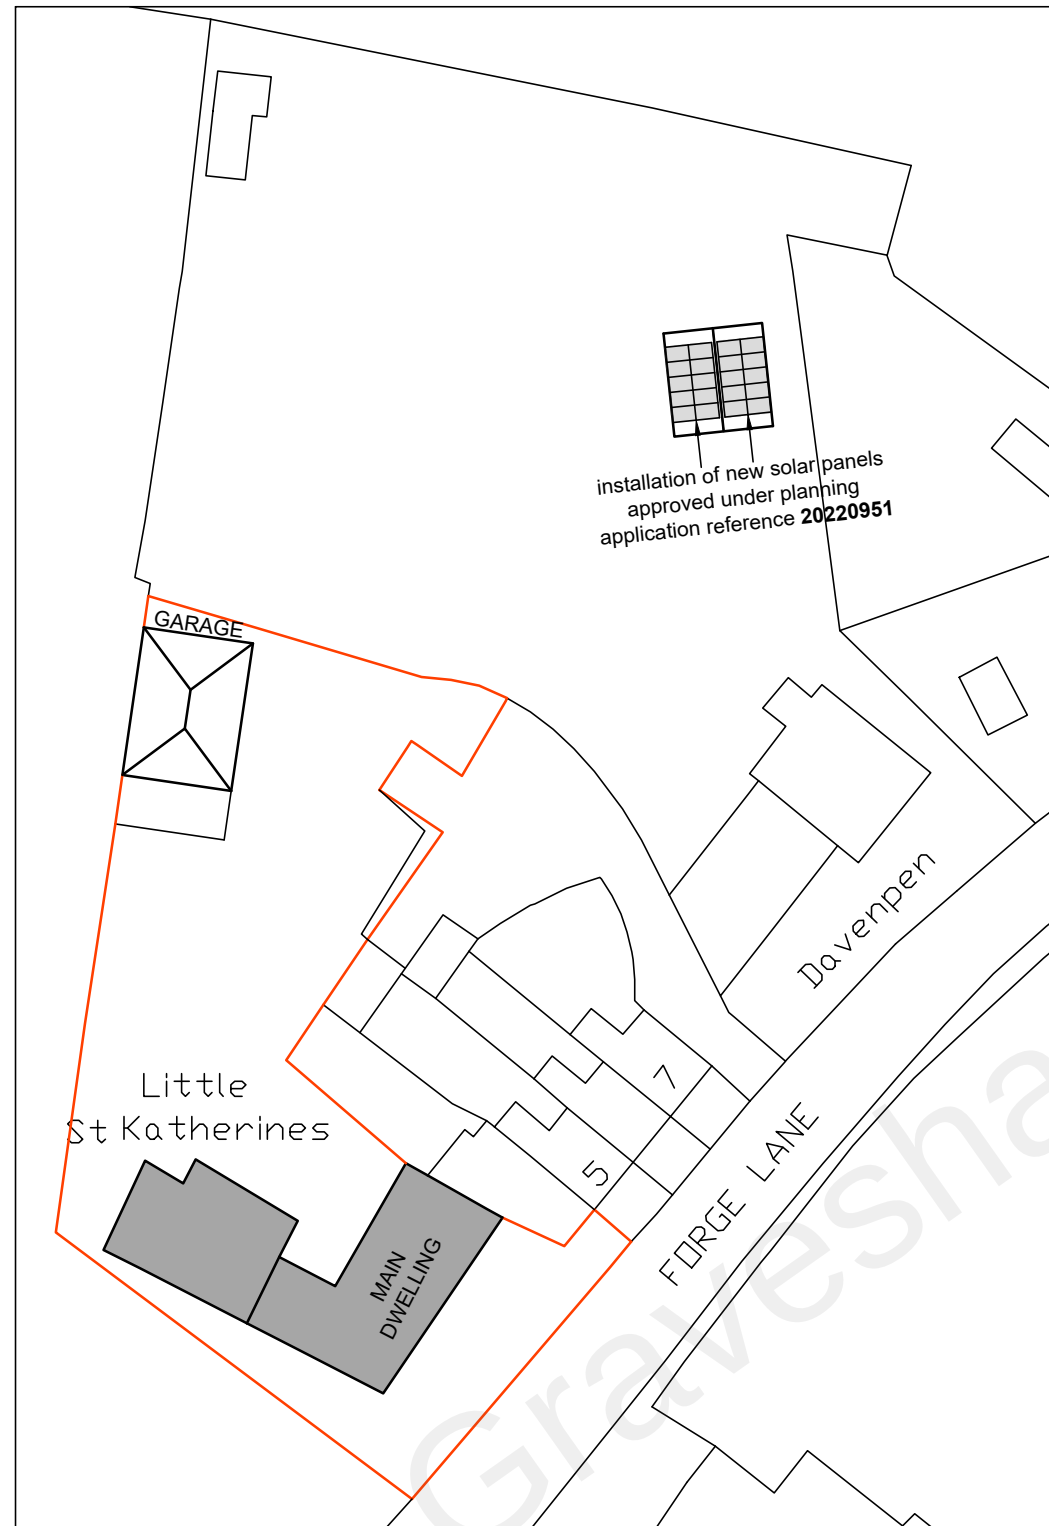


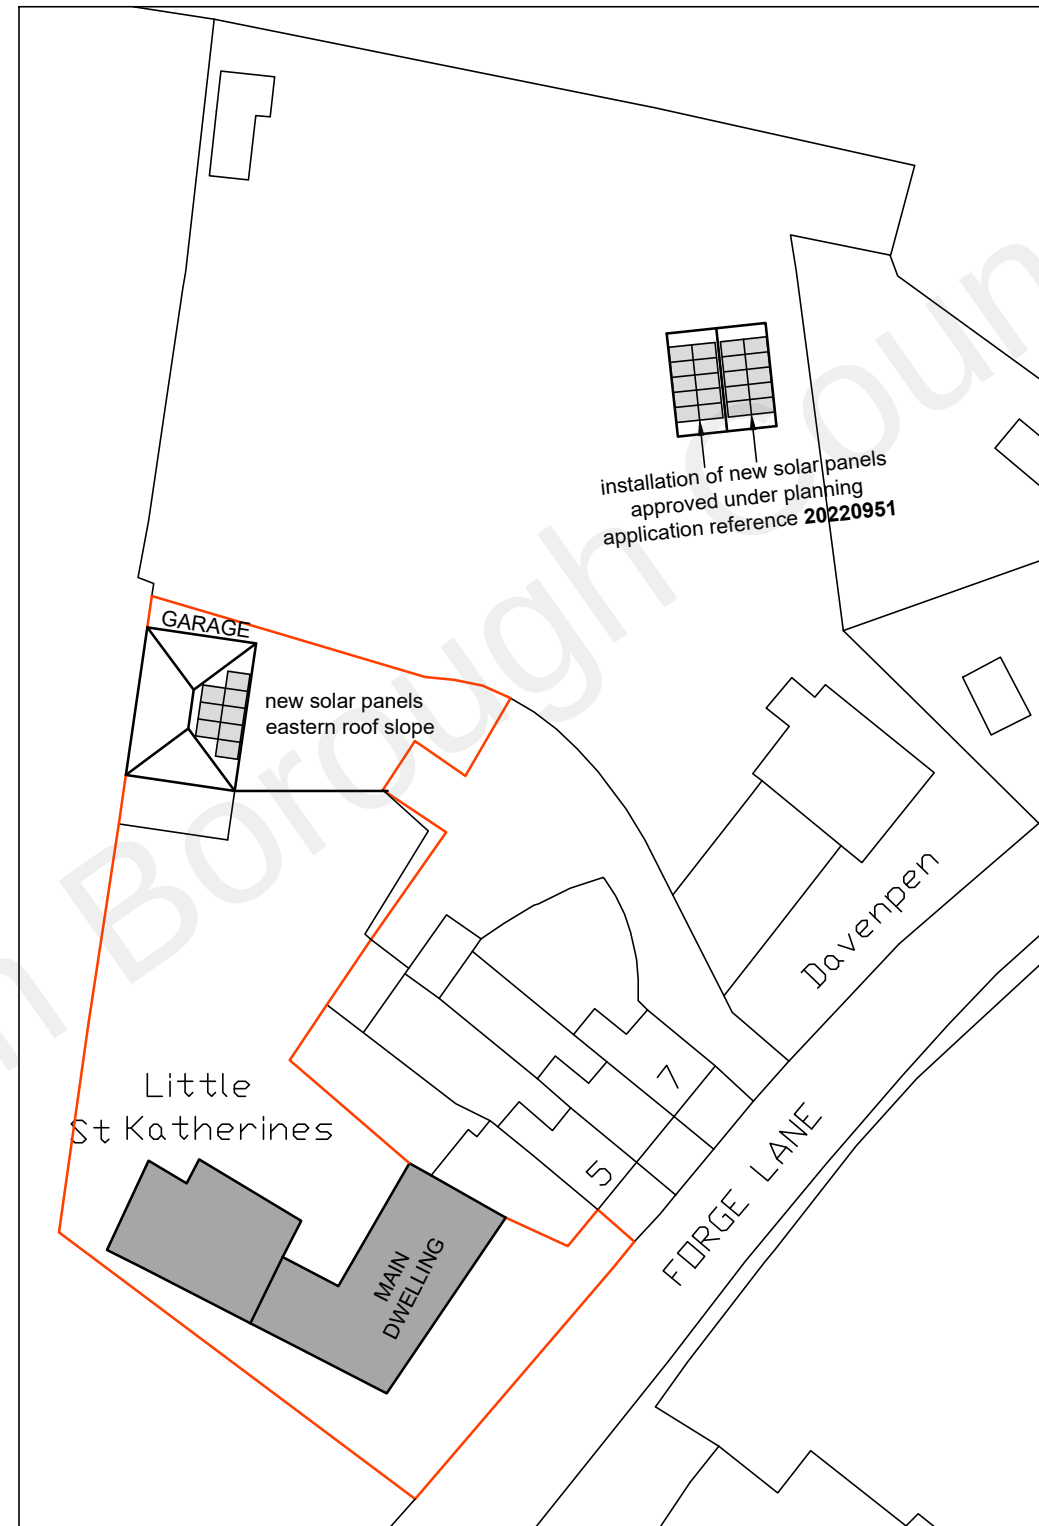

**BLOCK PLAN
AS EXISTING
(1:500)**

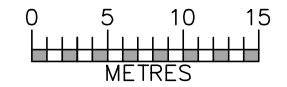

**BLOCK PLAN
AS PROPOSED
(1:500)**

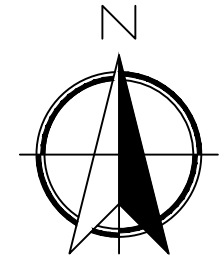

SCALE BAR @ 1:500

Date	No	Revision
Penfold Project Services		
Epmarket, Wrotham Road, Meopham, Kent, DA13 0JH Telephone: 01474 816690 e-mail: apenfold448@btinternet.com		
Job Title:	LITTLE ST KATHERINES FORGE LANE SHORNE KENT DA12 3DP	
Dwg Title:	BLOCK PLANS AS EXISTING & AS PROPOSED	
Scale:	1:500 @ A3	
Dwg No.:	04	
Date:	November 2022	