



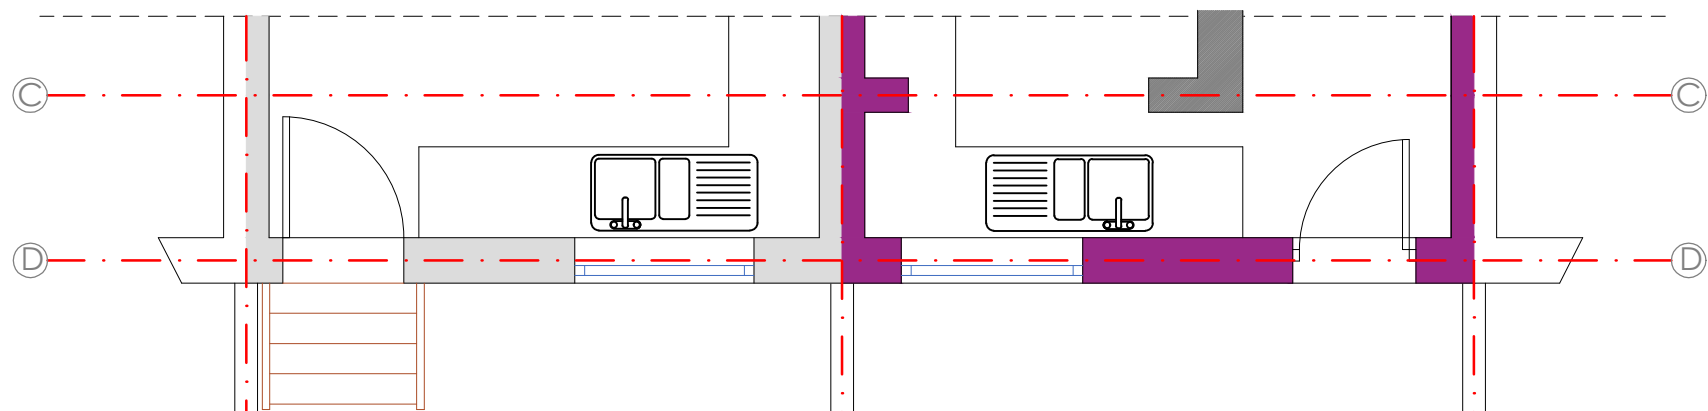

BROXAP Sheffield Horizontal
Cycle Lockers:
(a) Double W1000xD2000xH1290
(b) Single W750xD2000xH1290

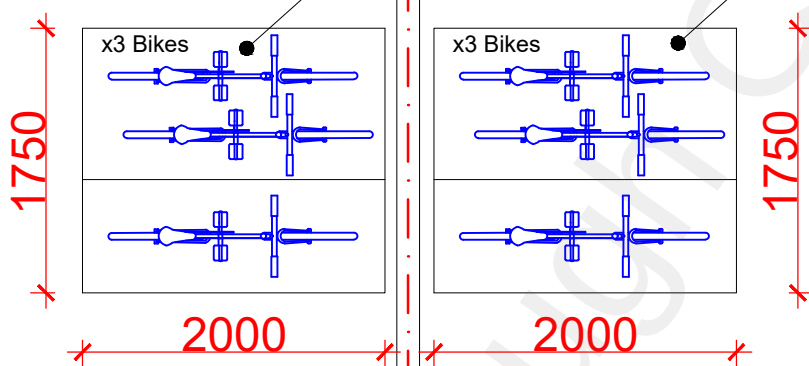

No.12
Rear Garden
52.0 sqm

No.11
Rear Garden
60.0 sqm



REAR GARDENS

DWG. TITLE:	Proposed Bike's Storage				PROJECT:		CLIENT		SITE:		GLOBPROJECT LIMITED Chartered Architects Yeoman House, 7th Floor 63 Croydon Road London SE20 7TS M 07961761712 E gprojectltd@gmail.com	
JOB No.	GPR-112/2021											
DWG. No.	112/05/RG				Discharge of Conditions 2 & 3		Mr Jagdev Singh Malkotia		11-12 East Milton Rd Gravesend Kent DA12 2JL			
REVISION:												
SCALE:	1 : 50 (A3)											
DRAWN:	BM											
DATE:	18.04.2022				Issue	Planning Approval		Note: Accurate measurements to be determined on site This is a planning drawing and a separate building control drawings will produced after planning approval. Owner is advised to start negotiation with the neighbour about Party Wall Matters at this stage.				
CHECKED:	BM				18.04.2022							