



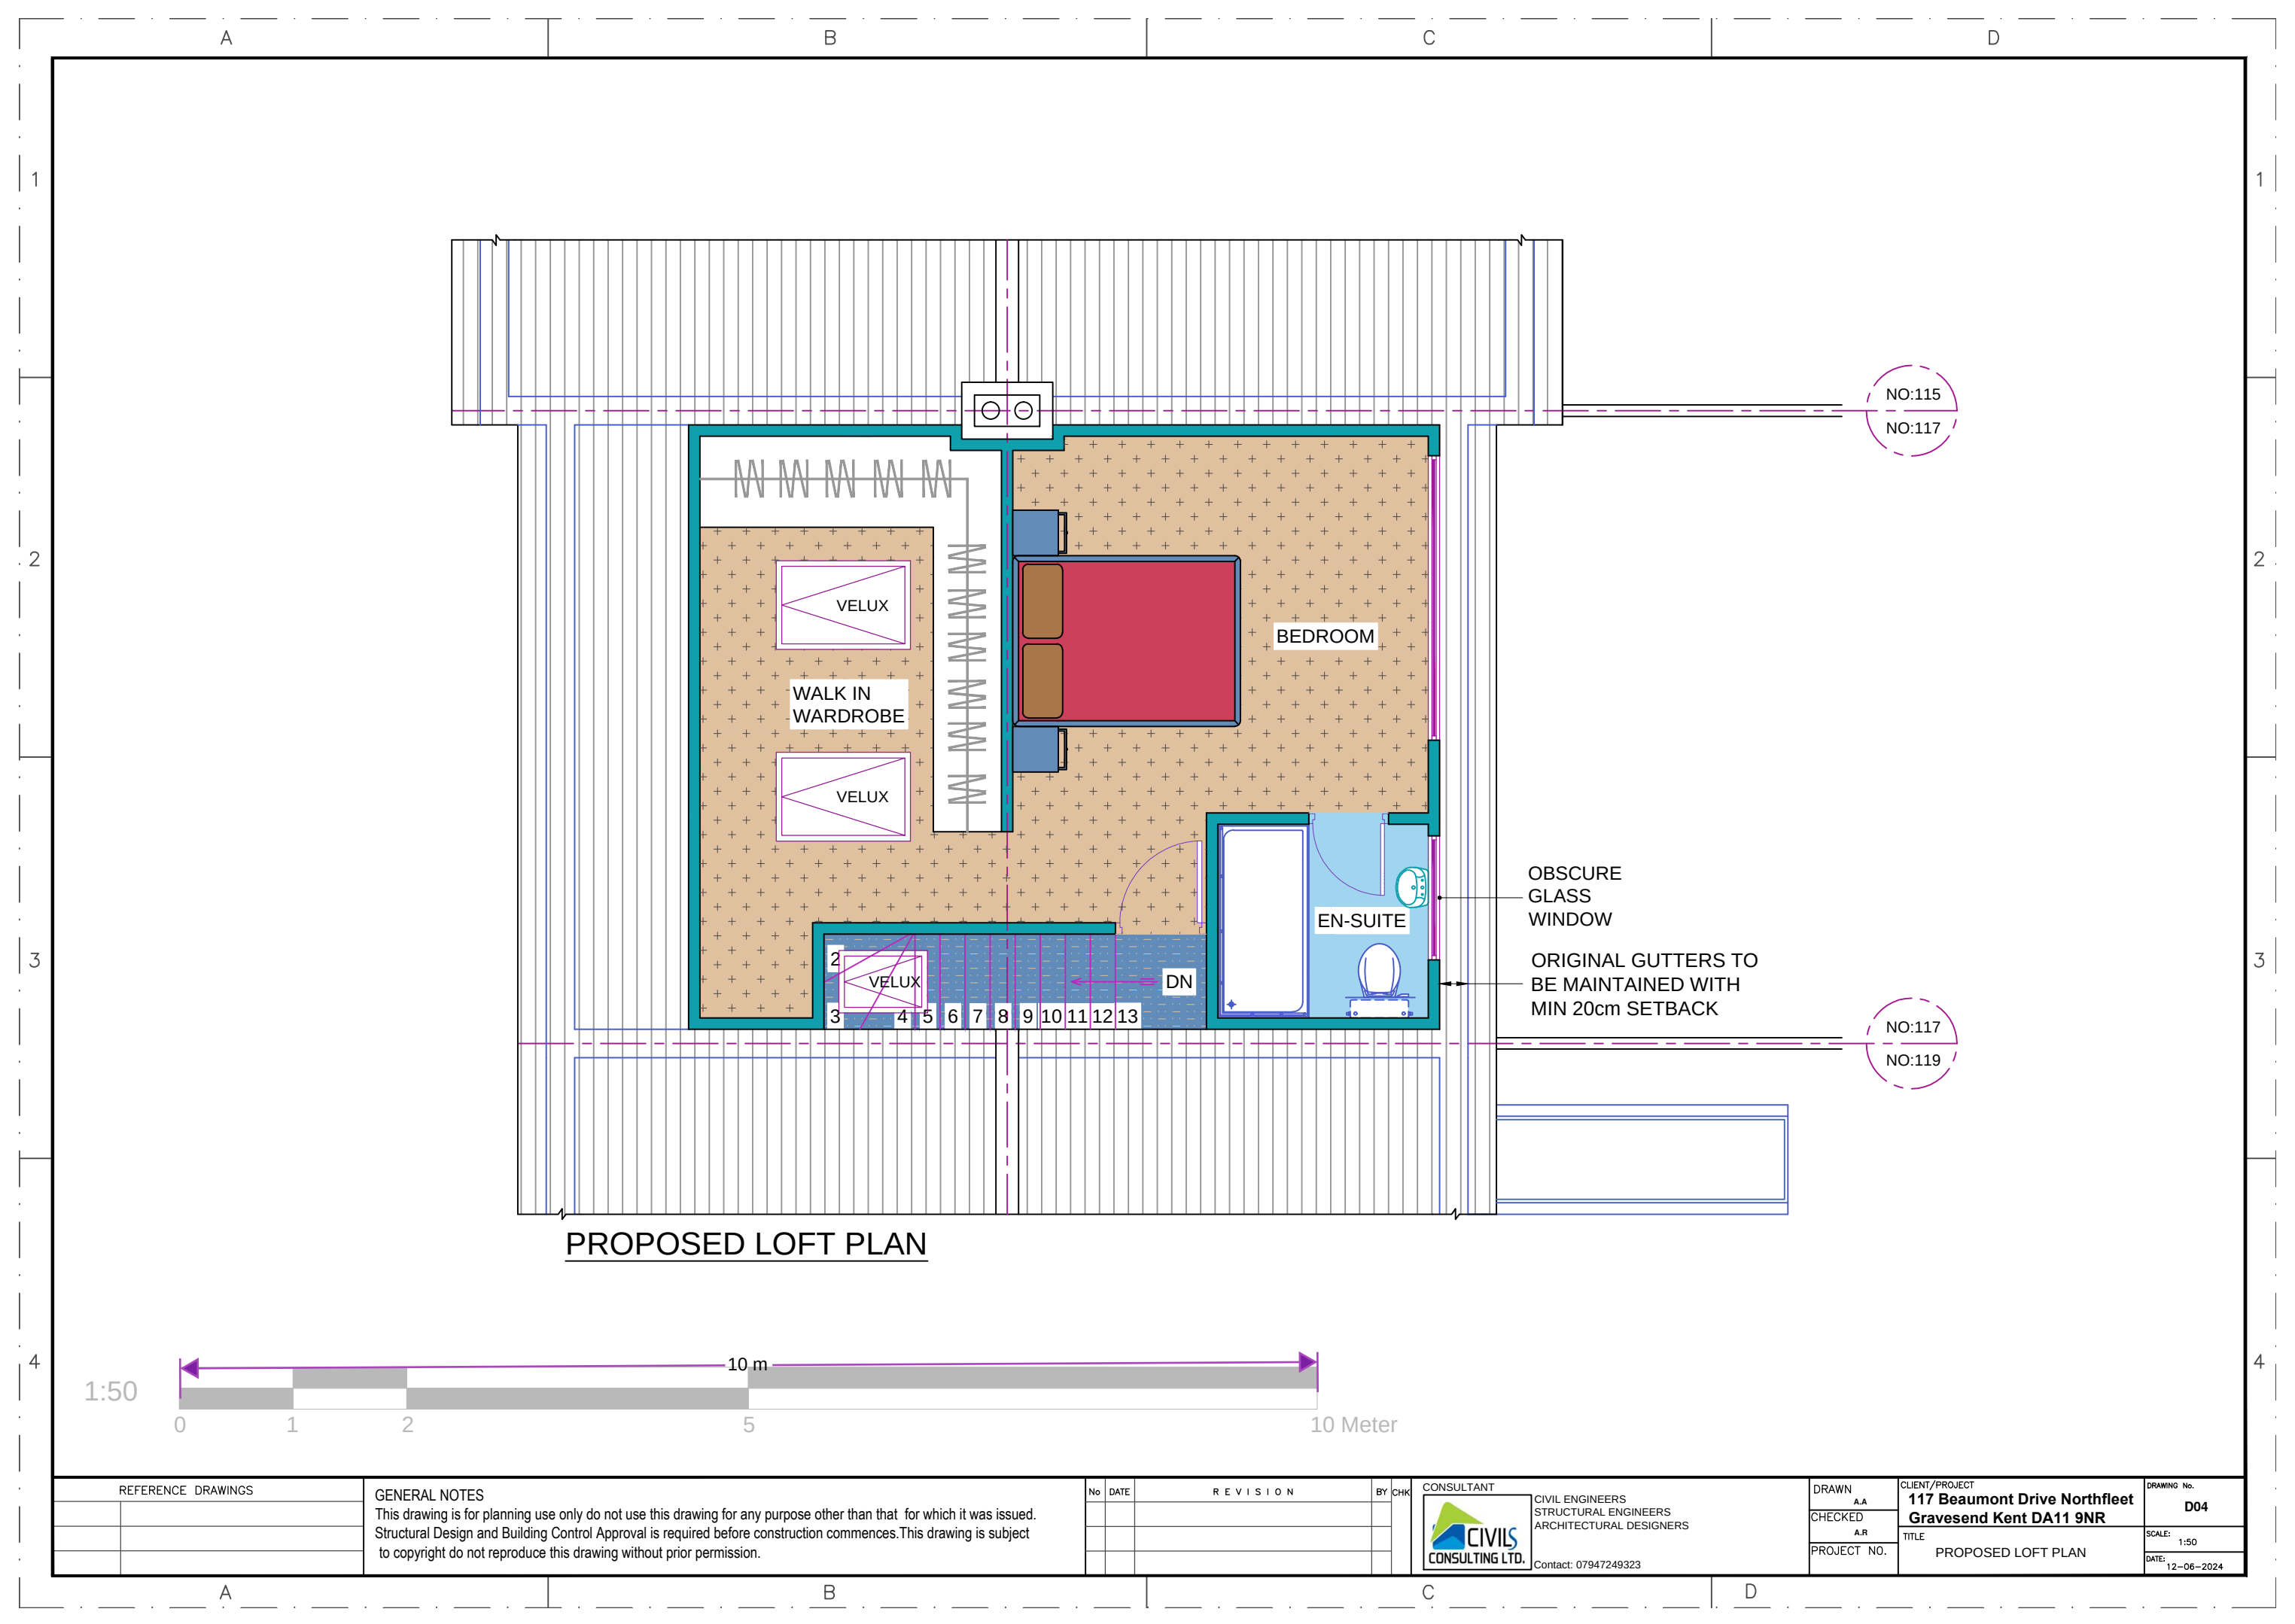

PROPOSED LOFT PLAN

1:50

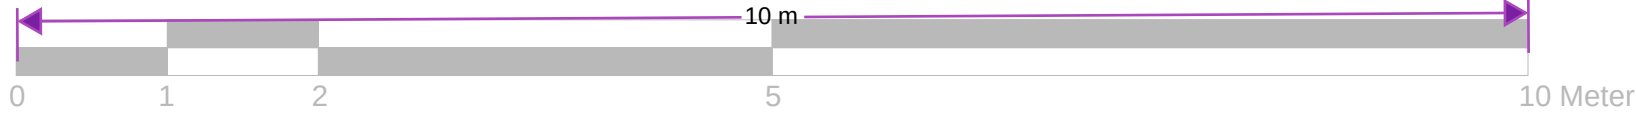

REFERENCE DRAWINGS		GENERAL NOTES This drawing is for planning use only do not use this drawing for any purpose other than that for which it was issued. Structural Design and Building Control Approval is required before construction commences.This drawing is subject to copyright do not reproduce this drawing without prior permission.	No		DATE	REVISION		BY	CHK	CONSULTANT		DRAWN	CLIENT/PROJECT		DRAWING No.
											 CIVIL ENGINEERS STRUCTURAL ENGINEERS ARCHITECTURAL DESIGNERS Contact: 07947249323	A.A	117 Beaumont Drive Northfleet Gravesend Kent DA11 9NR		D04
												A.R	TITLE		SCALE: 1:50
												PROJECT NO.	PROPOSED LOFT PLAN		DATE: 12-06-2024