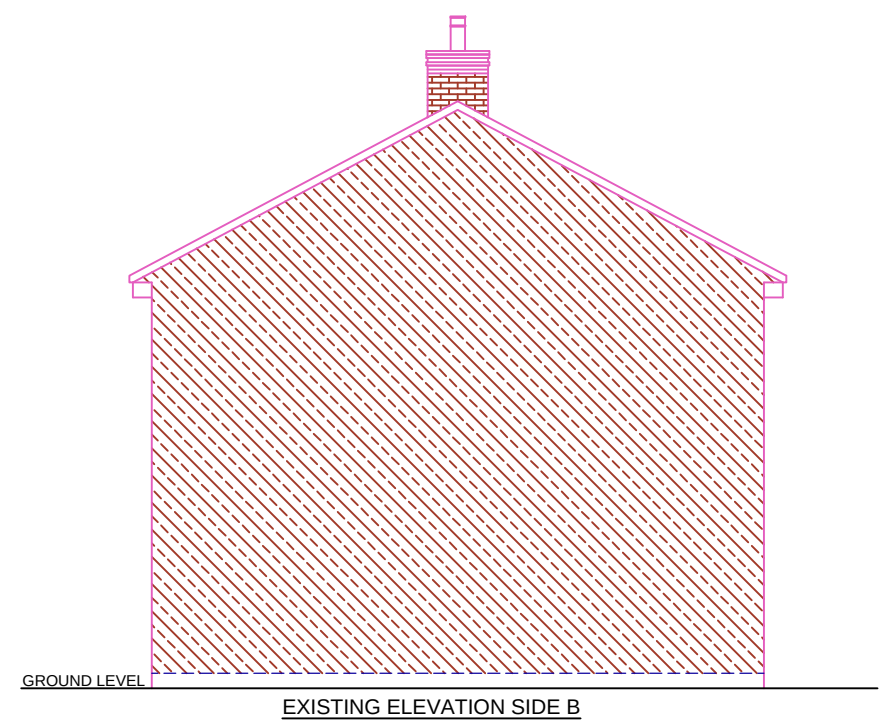
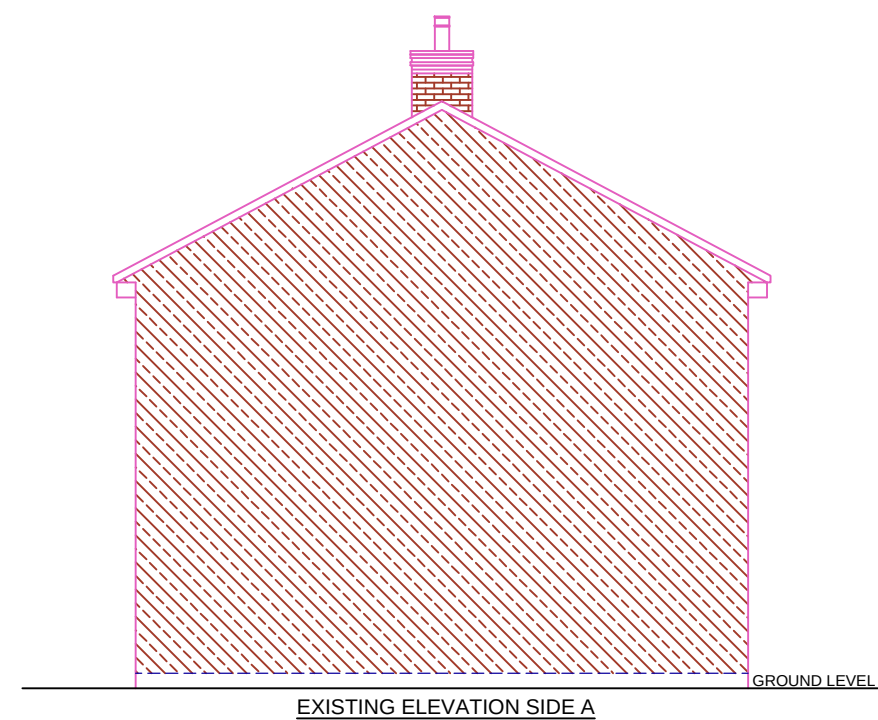
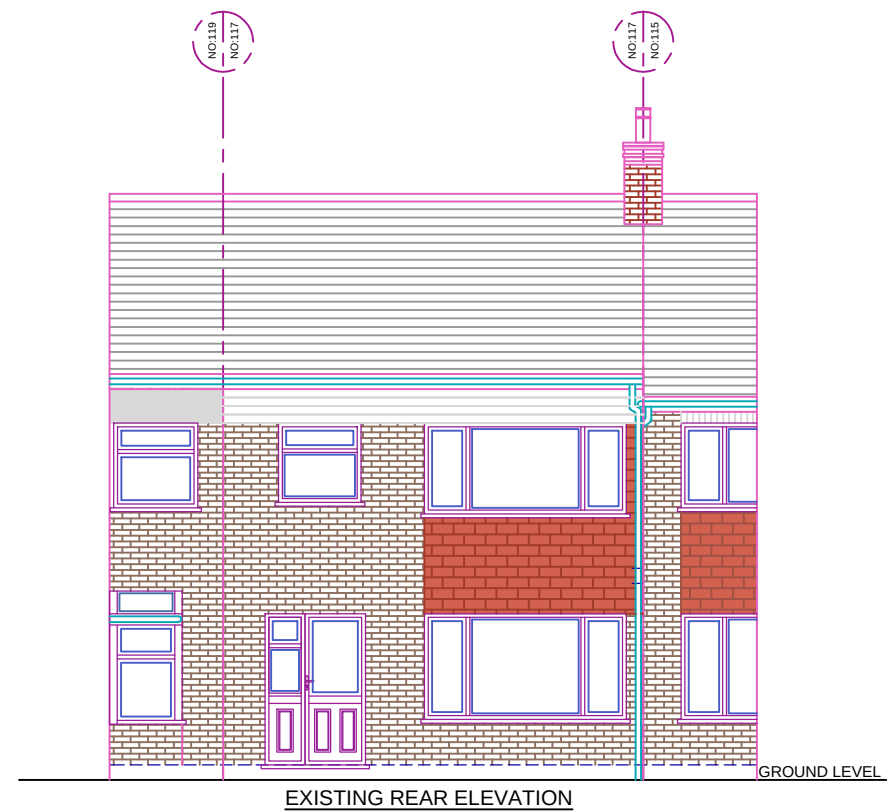
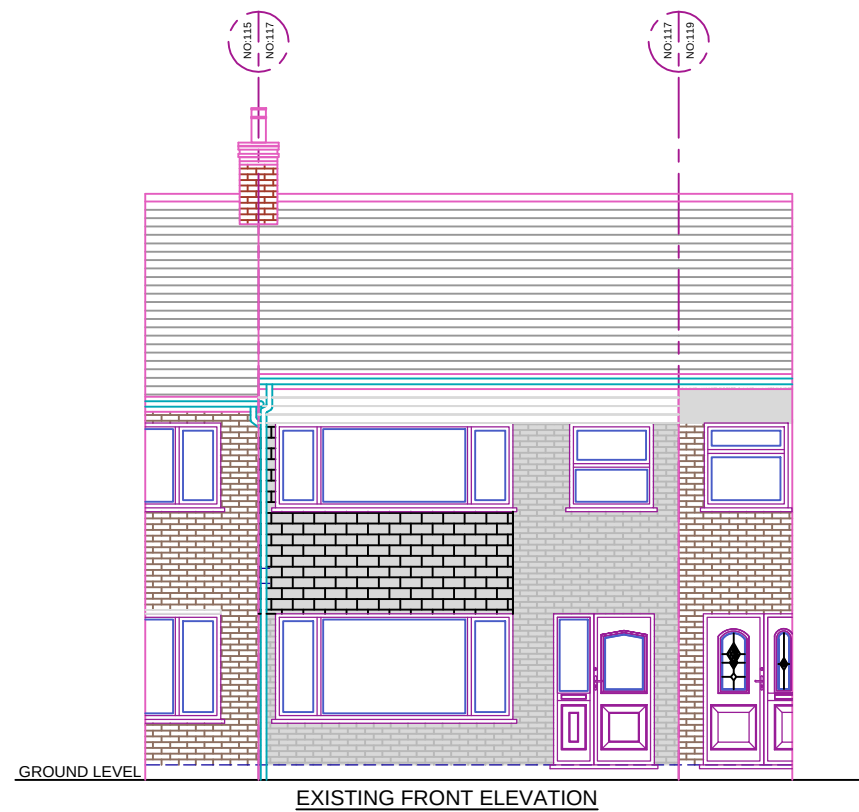


	REFERENCE DRAWINGS	GENERAL NOTES This drawing is for planning use only do not use this drawing for any purpose other than that for which it was issued.Structural Design and Building Control Approval is required before construction commences.This drawing is subject to copyright do not reproduce this drawing without prior permission.	No	DATE	R E V I S I O N	BY	CHK	CONSULTANT  CIVIL ENGINEERS STRUCTURAL ENGINEERS ARCHITECTURAL DESIGNERS Contact: 07947249323	DRAWN A.A. CHECKED A.R. PROJECT NO.	CLIENT/PROJECT 117 Beaumont Drive Northfleet Gravesend Kent DA11 9NR TITLE EXISTING ELEVATIONS	DRAWING No. D07 SCALE: 1:100 DATE: 12-06-2024
--	--------------------	---	----	------	-----------------	----	-----	---	---	--	---