


NOTE:

Please refer to landscape plan and Design & Access Statement for Further information;
D500

Drawing to be read in conjunction with planning application drawings;
D001 - D211.

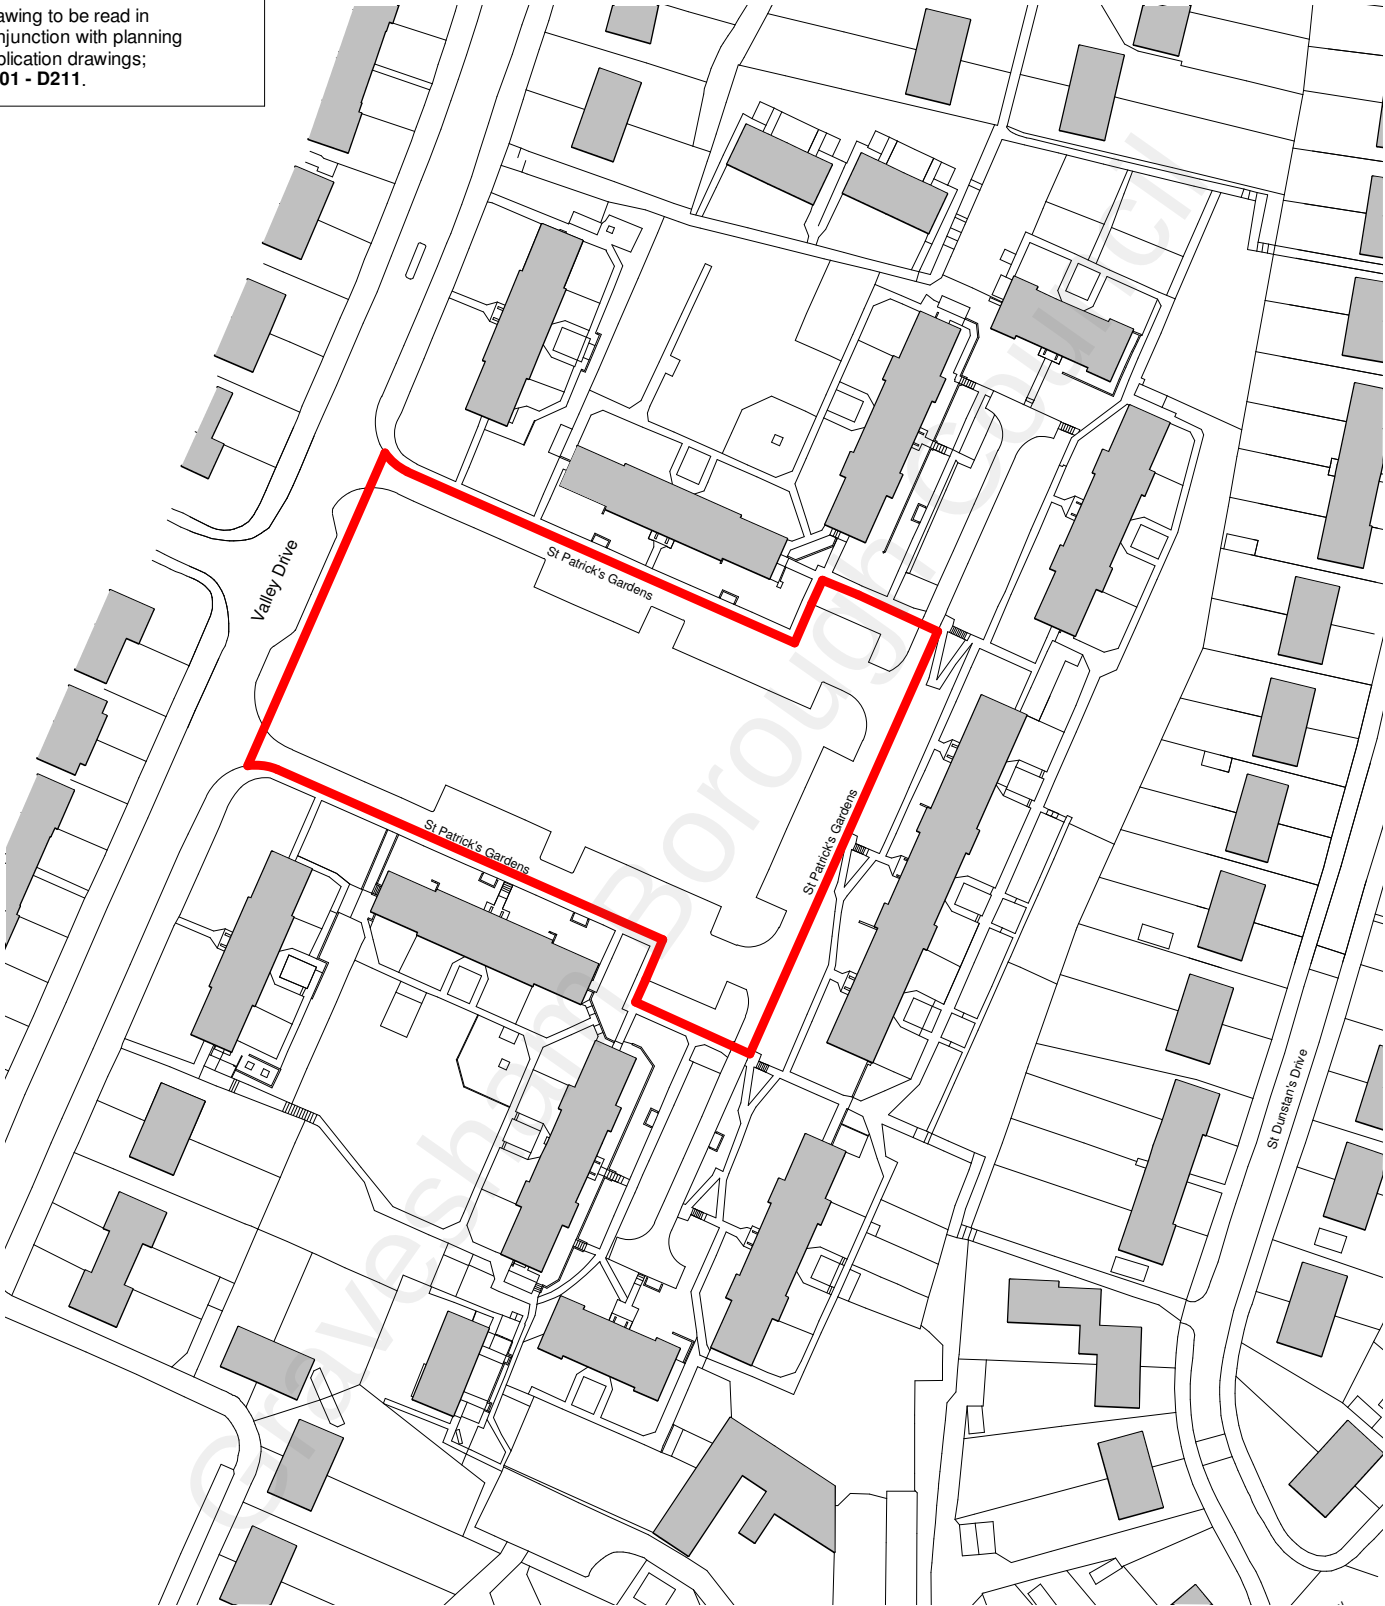

METRES

1:1000

0

50

100

PLANNING ISSUE

Date: MARCH 2019	Client: Gravesham Borough Council
Drawn: NM	Project: St Patrick's Gardens
Check: AK	Title: Site Location Plan
Scale: As indicated @A4	Dwgno: 18-026 D 001
Revision:	

40 Norman Road,
Greenwich, London
SE10 9QX

t 020 8293 5175
bptw.co.uk

