
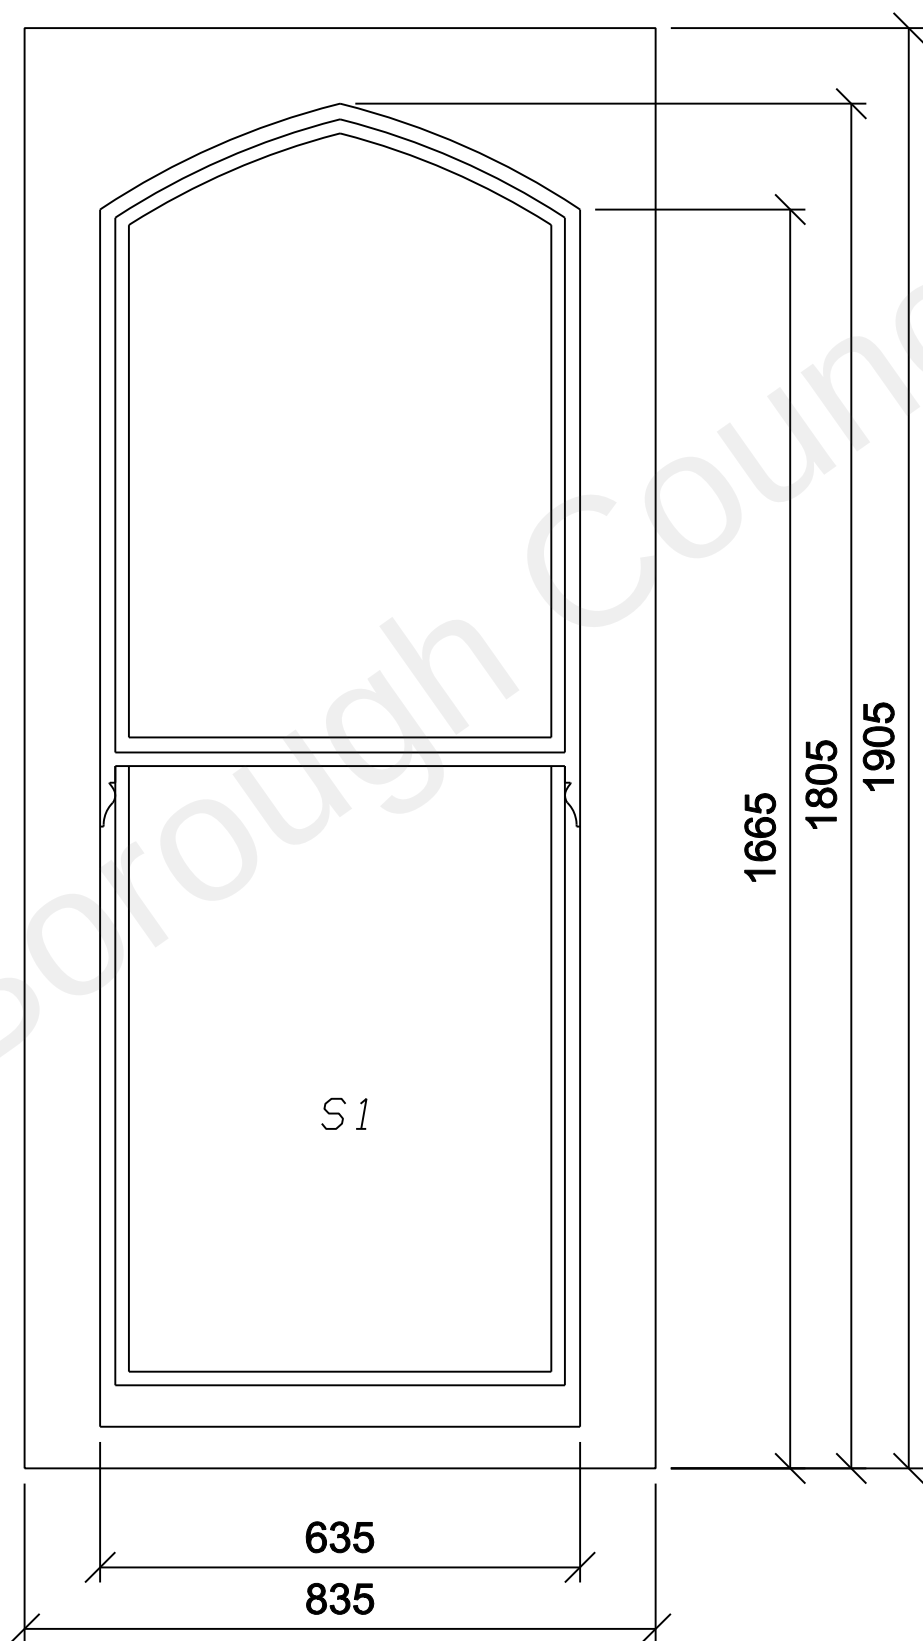


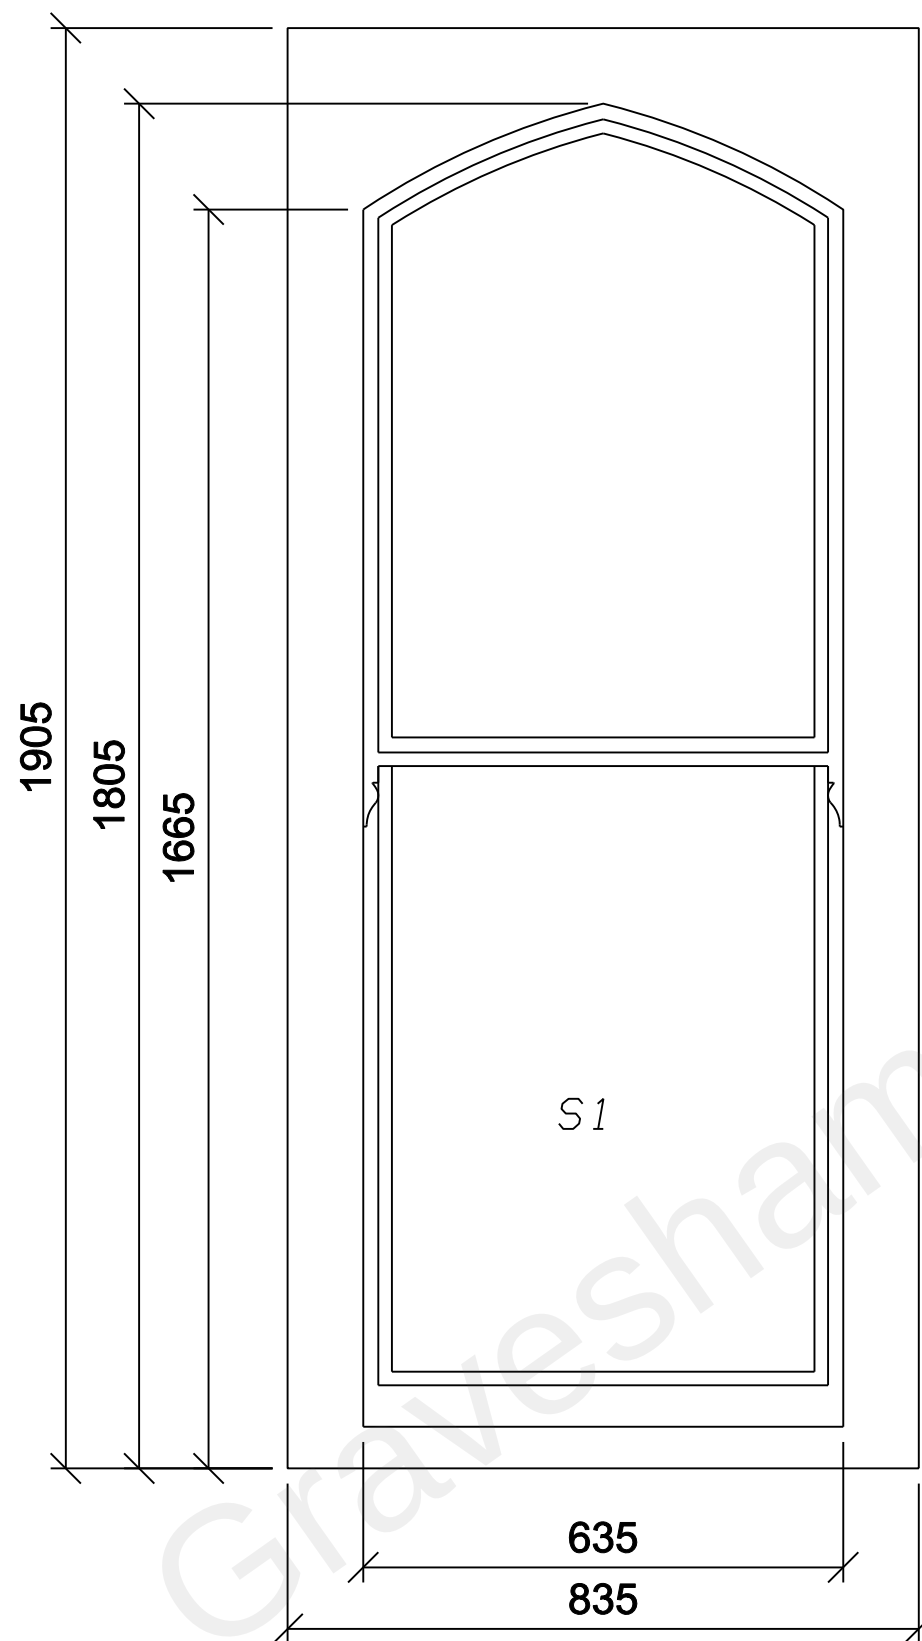

FIRST FLOOR_SASH WINDOWS REAR BEDROOM
Scale 1:5@A1 / 1:10@A3

ROUNDROBIN studio SHALL HAVE NO RESPONSIBILITY FOR ANY USE MADE OF THIS DOCUMENT OTHER THAN FOR THAT WHICH IT WAS PREPARED AND ISSUED.
ALL DIMENSIONS AND LEVELS SHOULD BE CHECKED ON SITE.
DO NOT SCALE FROM THIS DRAWING.
ANY DRAWING ERRORS OR DIVERGENCES SHOULD BE BROUGHT TO OUR ATTENTION AT THE ADDRESS SHOWN BELOW.

NOTES

...	...	...	...	...
...	...	...	...	...
...	...	...	...	...
...	...	...	...	...
...	...	...	...	...
A	Planning	MF	AM	19/10/21
-	Planning	MF	AM	18/10/21

FIRST ISSUE

REVISION / DESCRIPTION	DATE	BY	CHKD	DATE
KEY				

CLIENT LOG



23 Elsworth Road, Camden Town
London NW6 3DS, United Kingdom
T +44 (0)20 3737 2141
E contact@roundrobinstudio.com

PROJECT TITLE Flat 1 Dolphin Court 95 Windmill Street	
PROJECT NUMBER P2004	
ISSUED TITLE Sash Windows First Floor Rear Bedroom	SCALE 1:10@A3
DATE 19/10/21	REVISION A
DRAWING NO. (21)5005AD	