



1. This drawing is to be read in conjunction with all relevant contract documentation from the design team, with any conflicting information to be brought to the attention of Davis Landscape Ltd in writing before commencing on site.
2. The contractor is to check and verify all levels and dimensions before construction. Any discrepancies are to be brought to the attention of Davis Landscape Ltd in writing before commencing on site.
3. All dimensions in mm, unless otherwise stated.
4. Do not scale from this drawing.
5. All sub base and concrete specification, fixings, brackets & the like to Engineers' details & specification.
6. We are not liable for the detailed design of above ground drainage, ground drainage, sub-bases, foundations, retaining structures, fall from height barriers and building waterproofing details.
7. All proprietary products shall be installed in accordance with manufacturers written instructions.
8. Submit Shop drawings for Davis Landscape Ltd approval before constructing any bespoke landscape item.



Rev	Description	Date	By
-	-	-	-

Job Title
St.Columbas Close, Gravesend

Scale : 1:20@A1	Drawn : YW
Date : 08/05/2024	Checked : JD
Drawing No. : L1007D03	Rev. : -

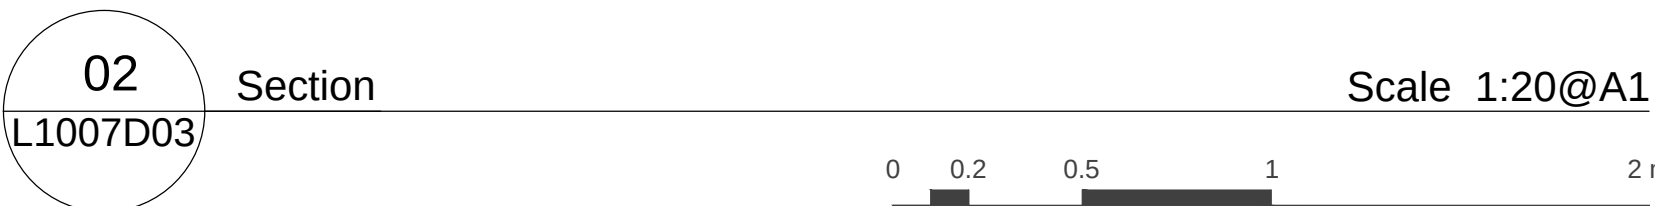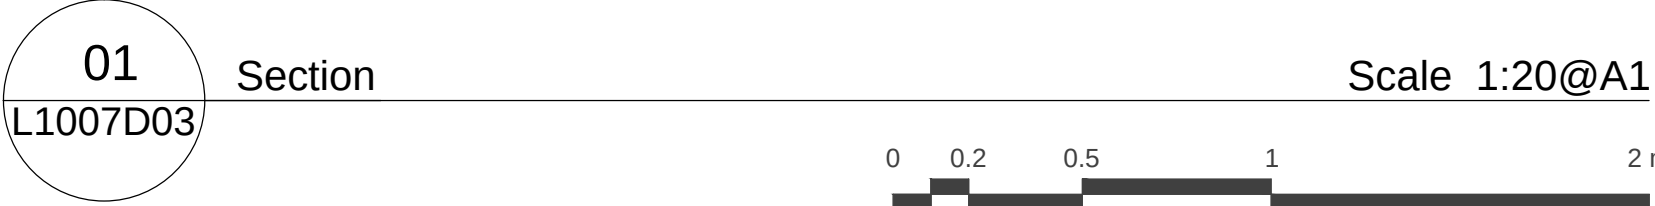

0.00 ▼	Existing level to be retained.
0.00 ▼	Proposed level. Refer to Gurney Consulting Engineer's drawing 11270- 500.
FFL ▼	Building Finish Floor level.
TOW	Top of wall level.