

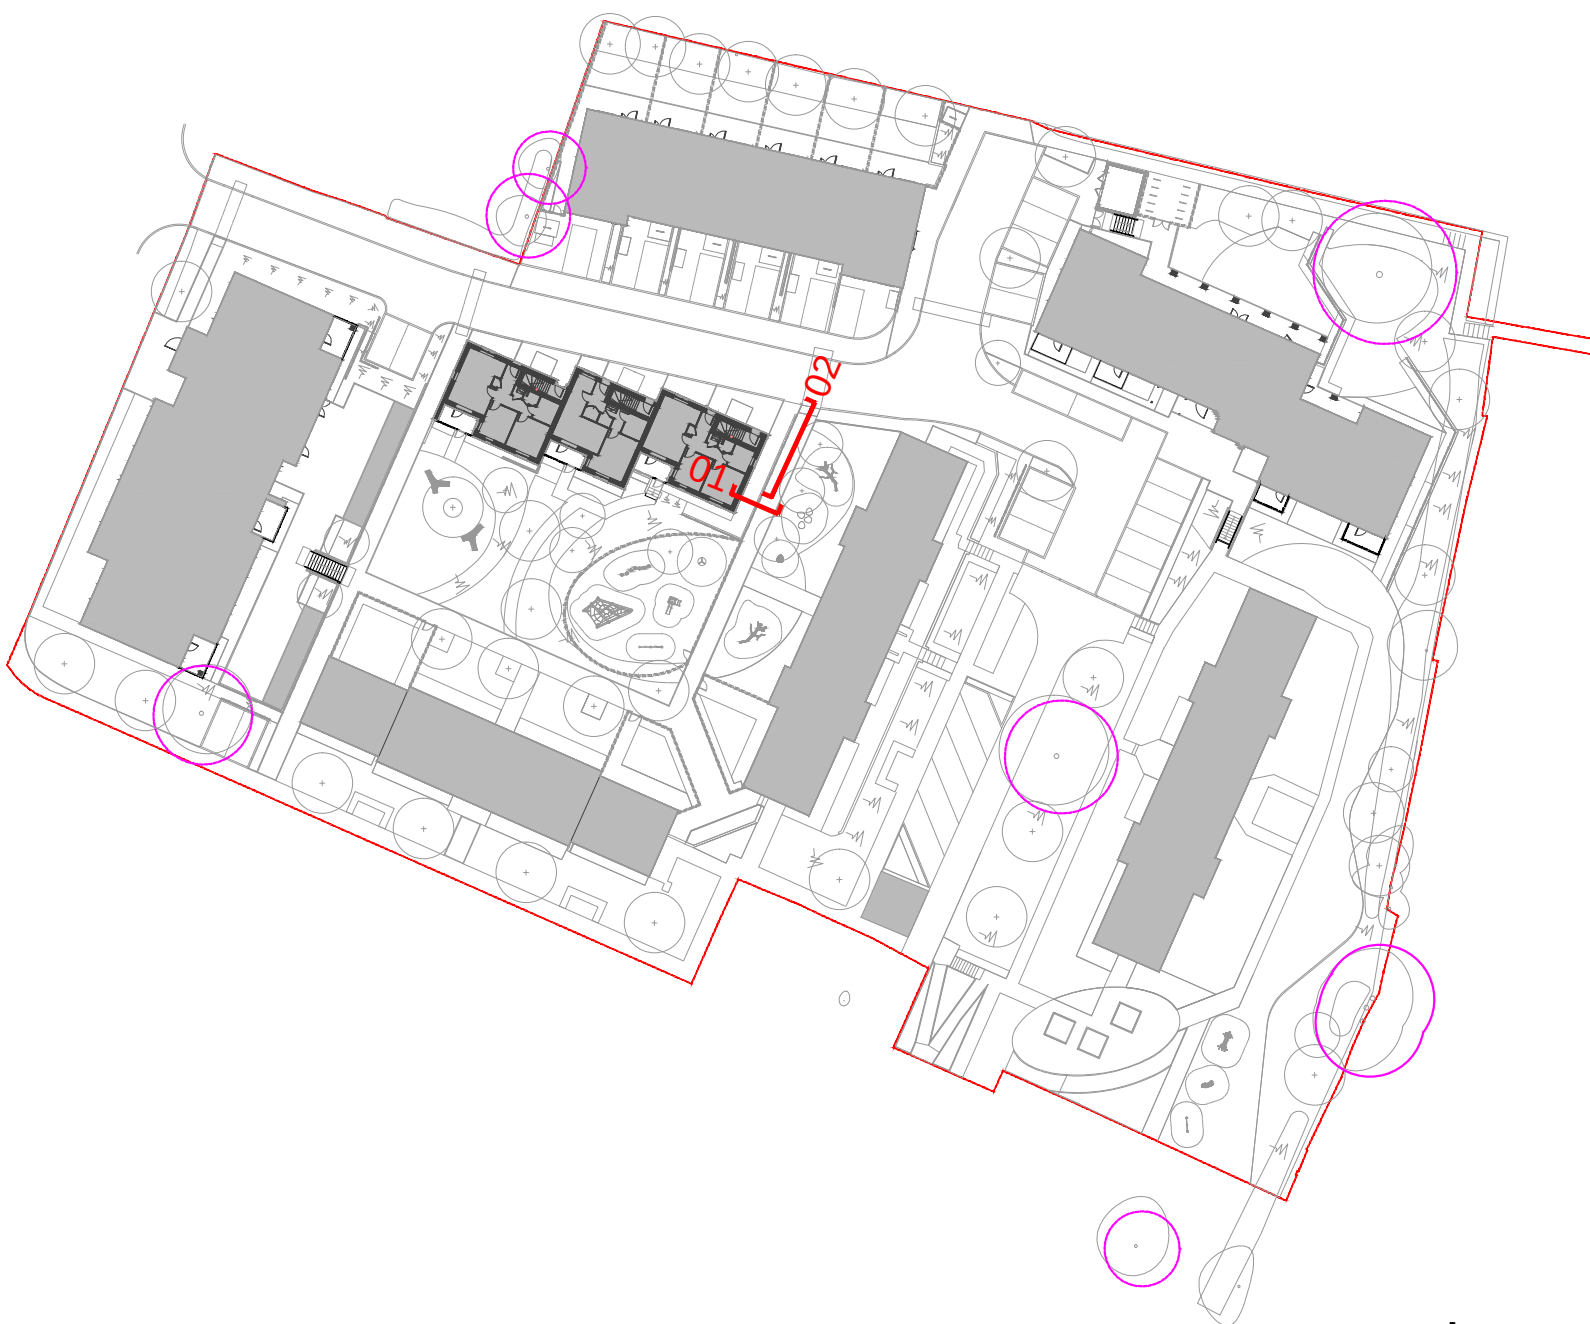


- NOTES:
1. This drawing is to be read in conjunction with all relevant contract documentation from the design team, with any conflicting information to be brought to the attention of Davis Landscape Ltd in writing before commencing on site.
 2. The contractor is to check and verify all levels and dimensions before construction. Any discrepancies are to be brought to the attention of Davis Landscape Ltd in writing before commencing on site.
 3. All dimensions in mm, unless otherwise stated.
 4. Do not scale from this drawing.
 5. All sub base and concrete specification, fixings, brackets & the like to Engineers' details & specification.
 6. We are not liable for the detailed design of above ground drainage, ground drainage, sub-bases, foundations, retaining structures, fall from height barriers and building waterproofing details.
 7. All proprietary products shall be installed in accordance with manufacturers written instructions.
 8. Submit Shop drawings for Davis Landscape Ltd approval before constructing any bespoke landscape item.

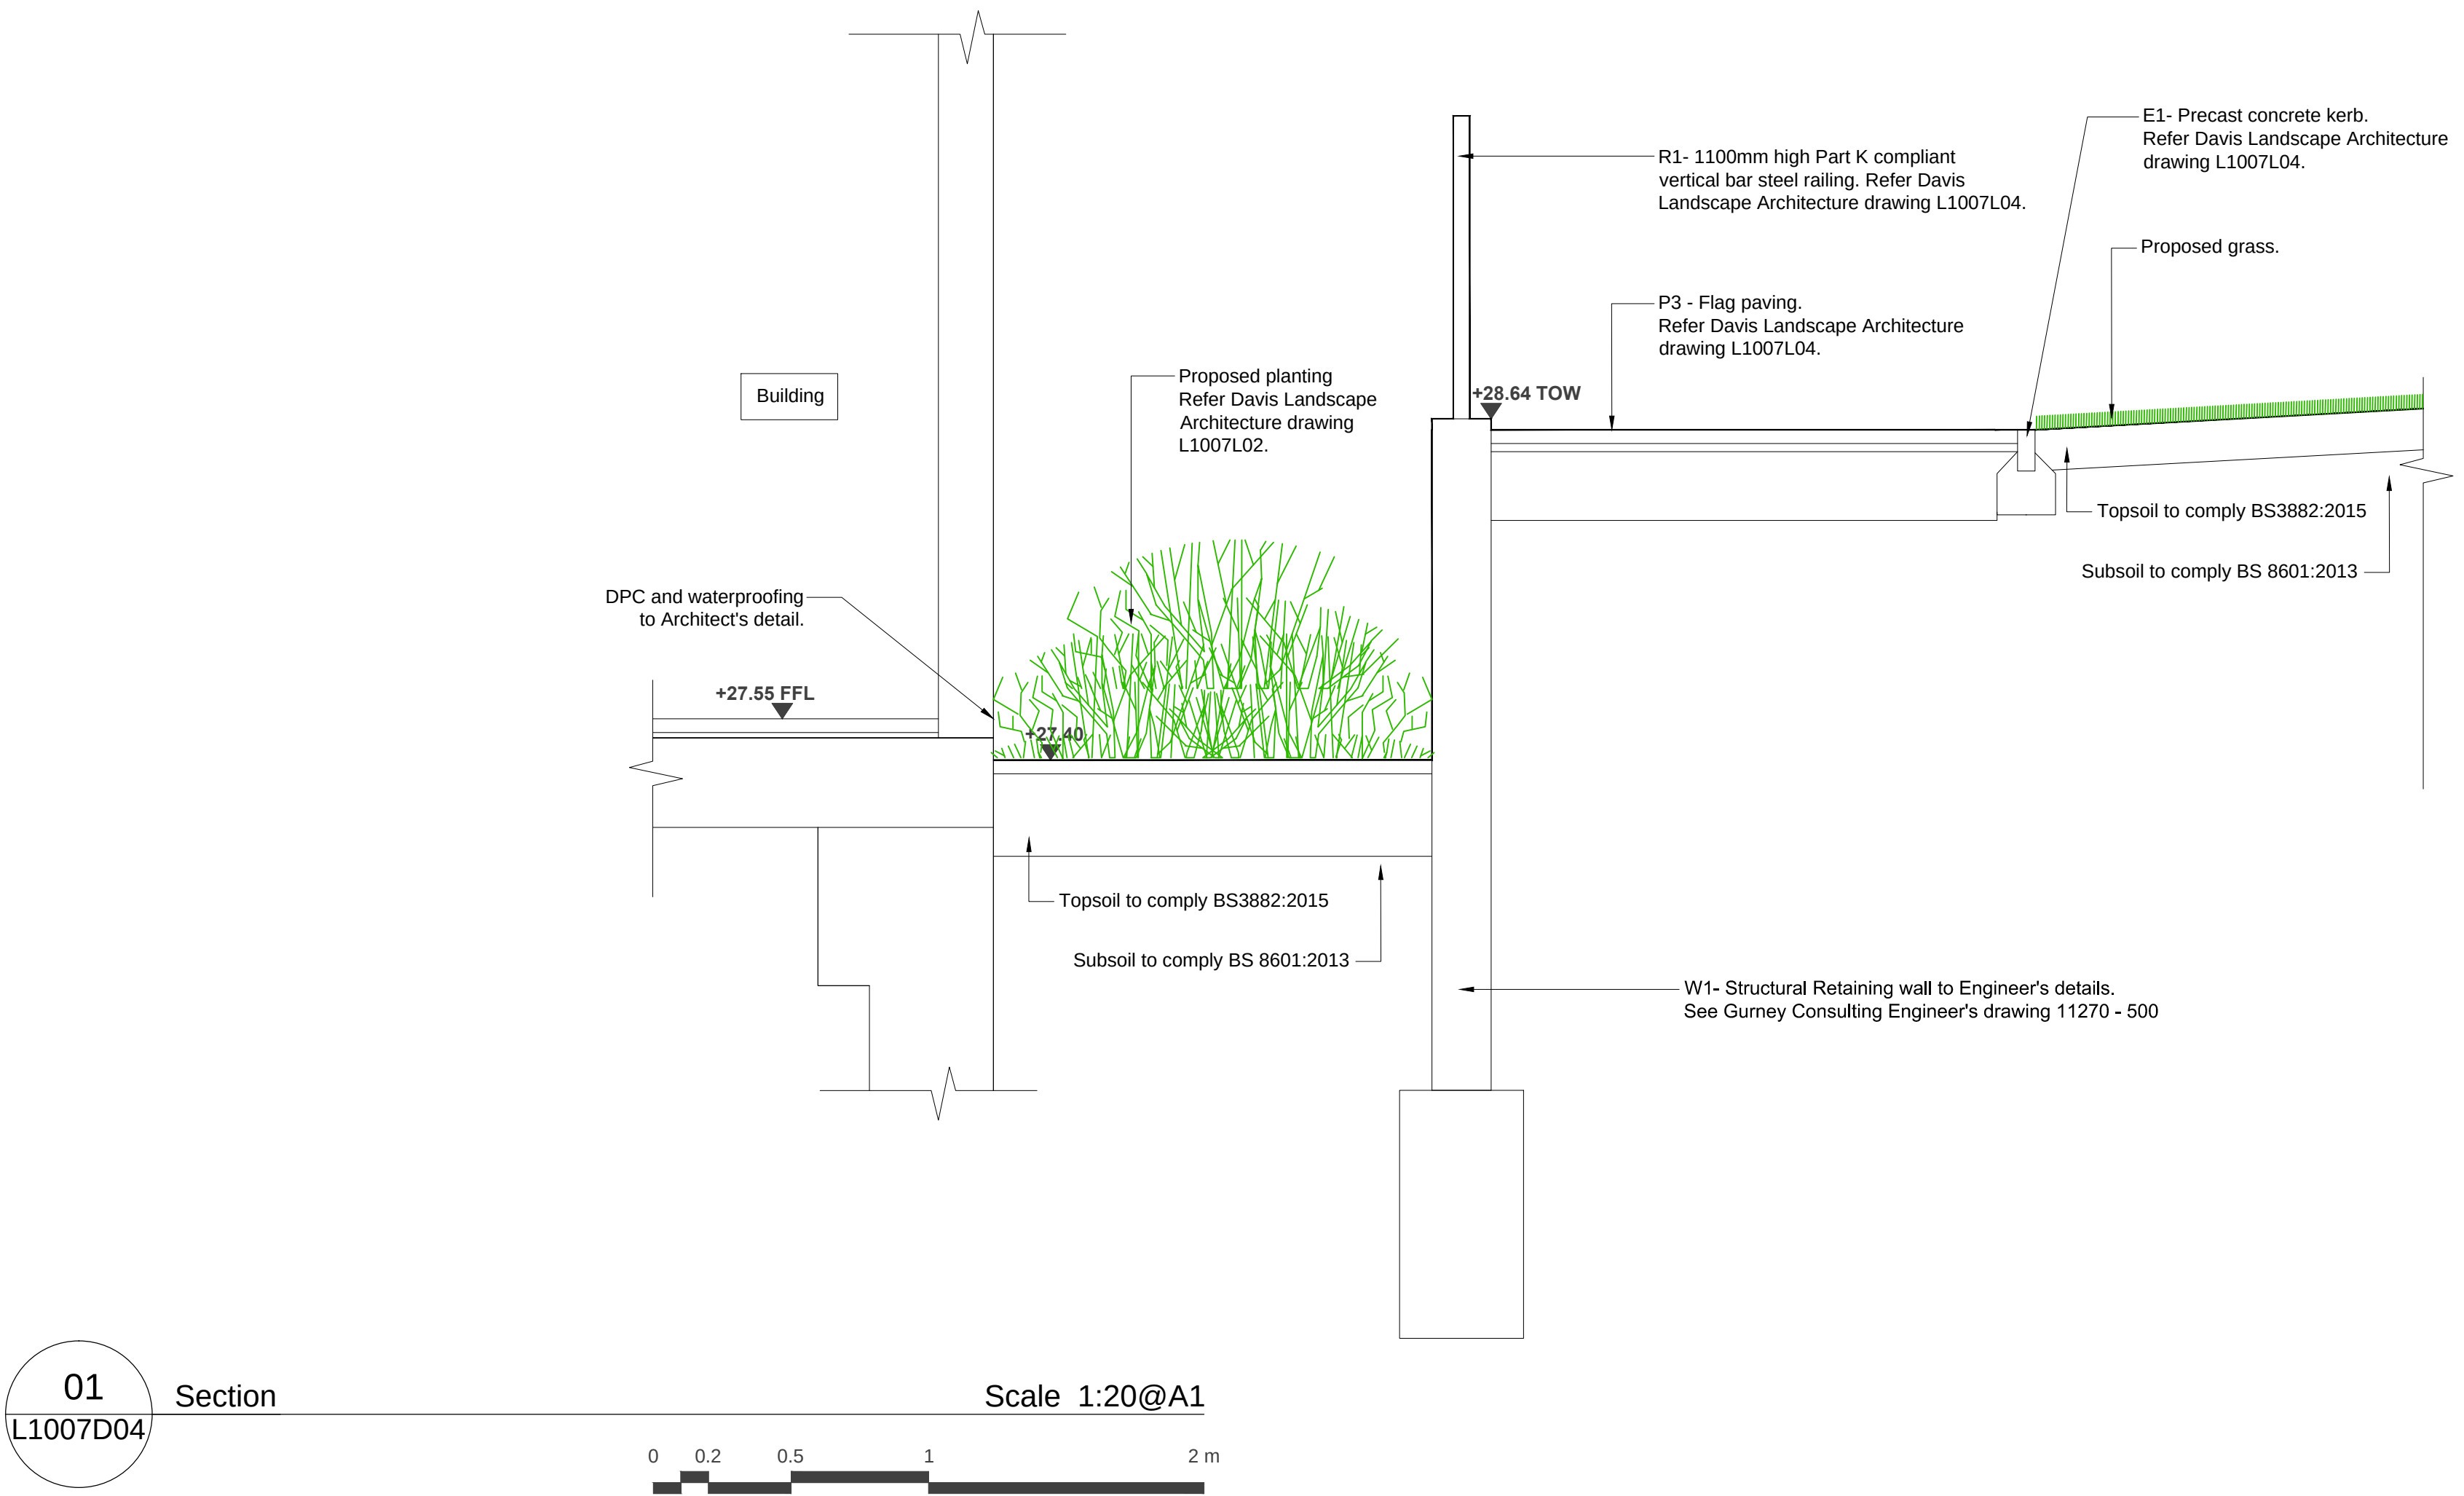

Section Location Plan N.T.S

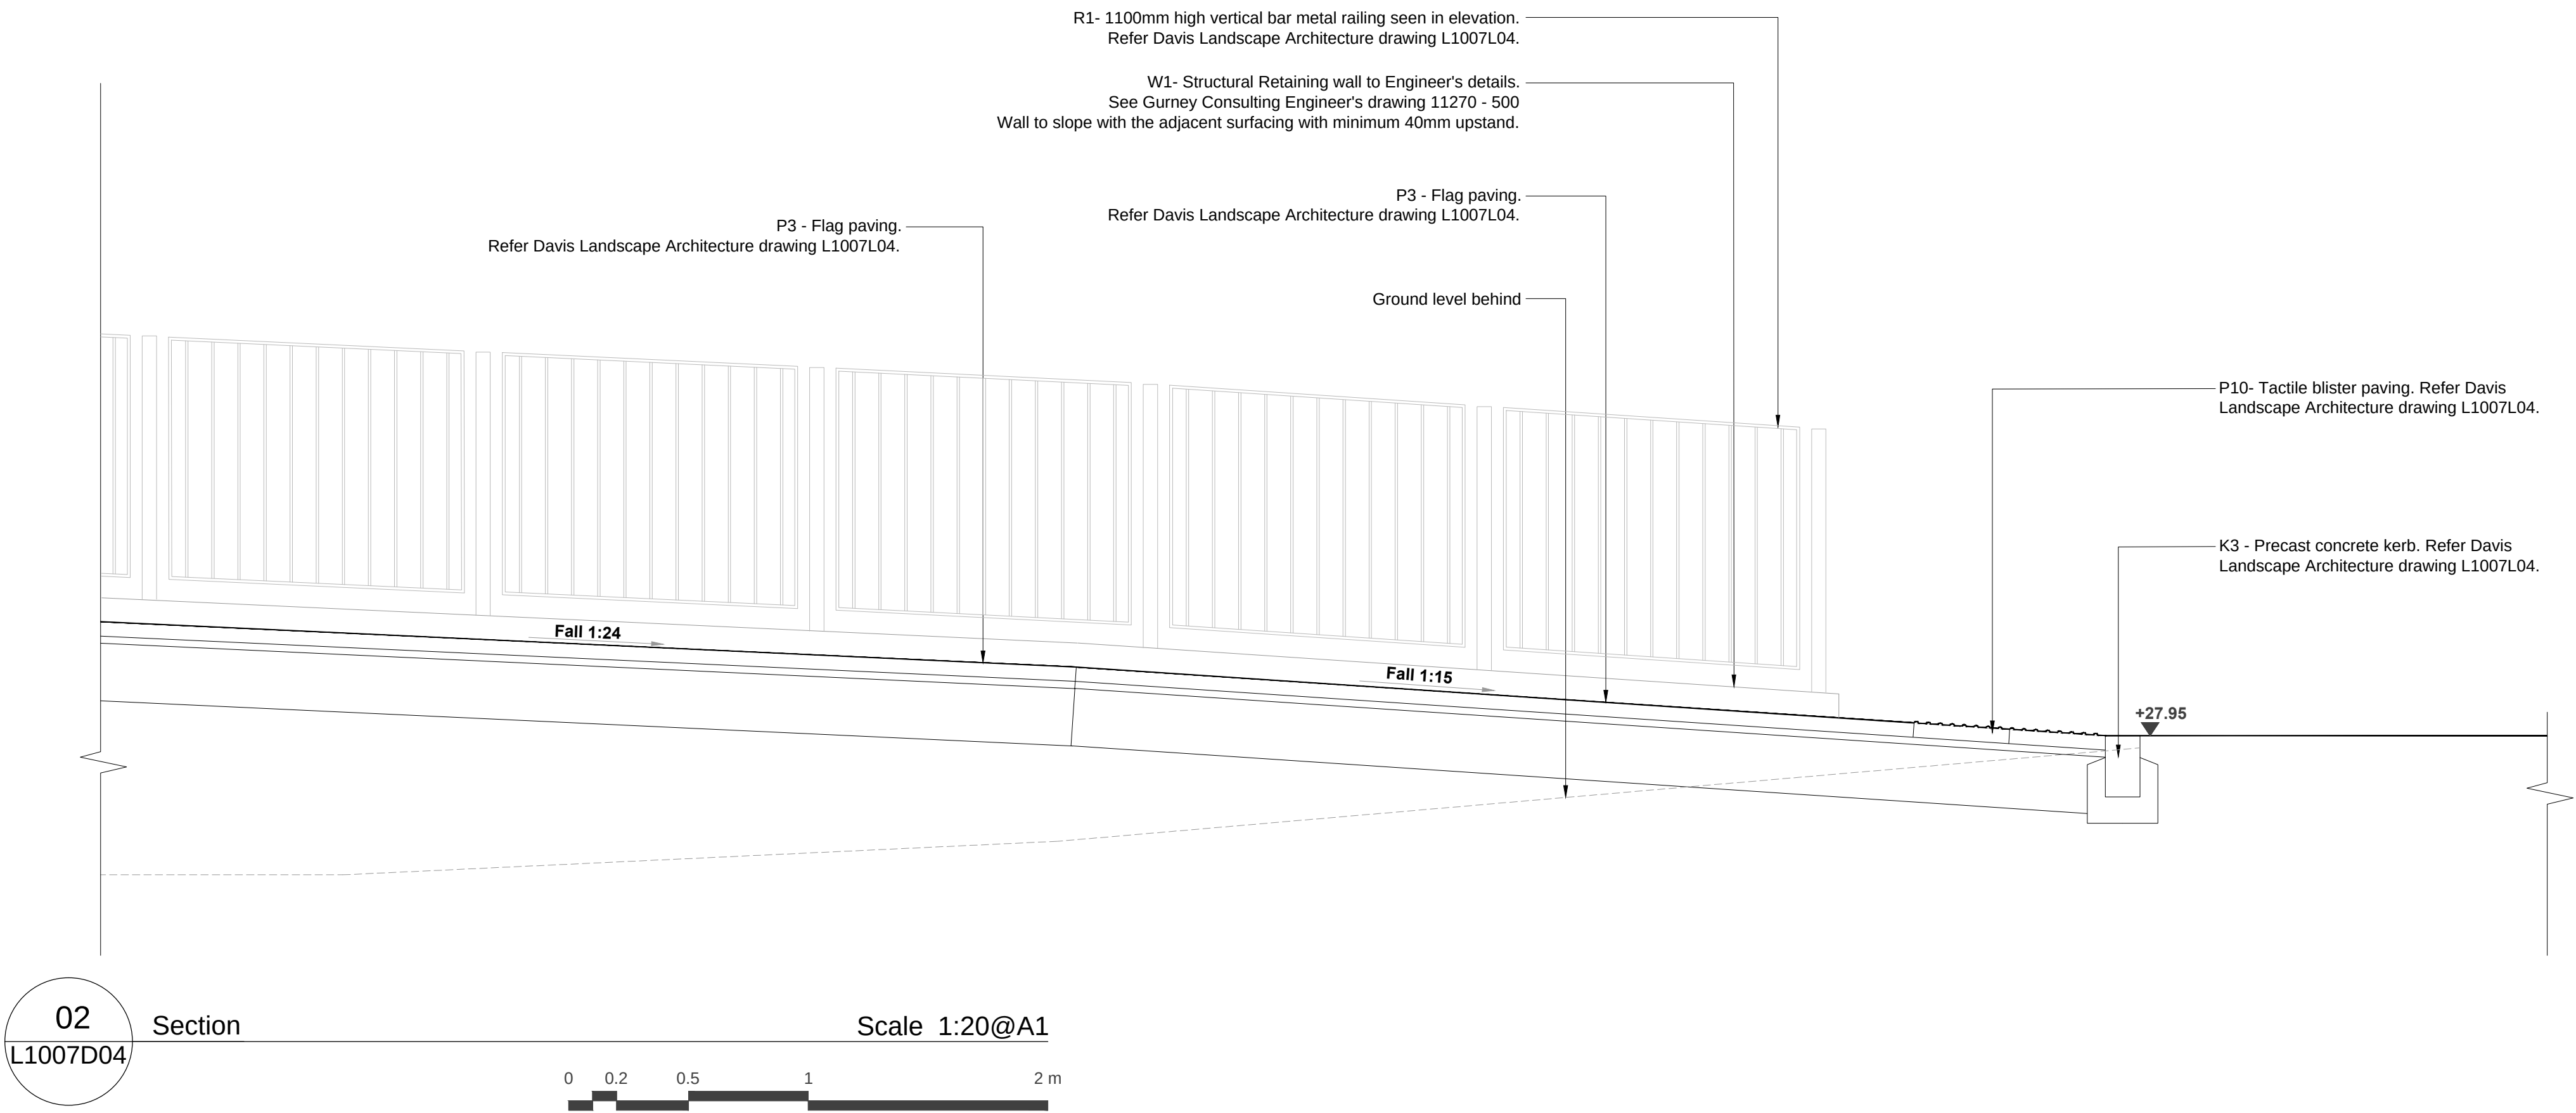

- KEY:
- (0.00) Existing level to be retained.
 - 0.00 Proposed level.
Refer to Gurney Consulting Engineer's drawing 11270- 500.
 - FFL Building Finish Floor level.
 - TOW Top of wall level.

FOR CONDITIONS			
Rev	Description	Date	By
Davis Landscape Architecture 15 Iliffe Yard, London, SE17 3QA 020 7277 1035 mail@davisla.com www.davisla.com			
Client Oakwood Building Contractors			
Job Title St.Columbas Close, Gravesend			
Drawing Title Sections - Detail 04			
Scale : 1:20@A1		Drawn : YW	
Date : 08/05/2024		Checked : JD	
Drawing No. : L1007D04		Rev. : -	