
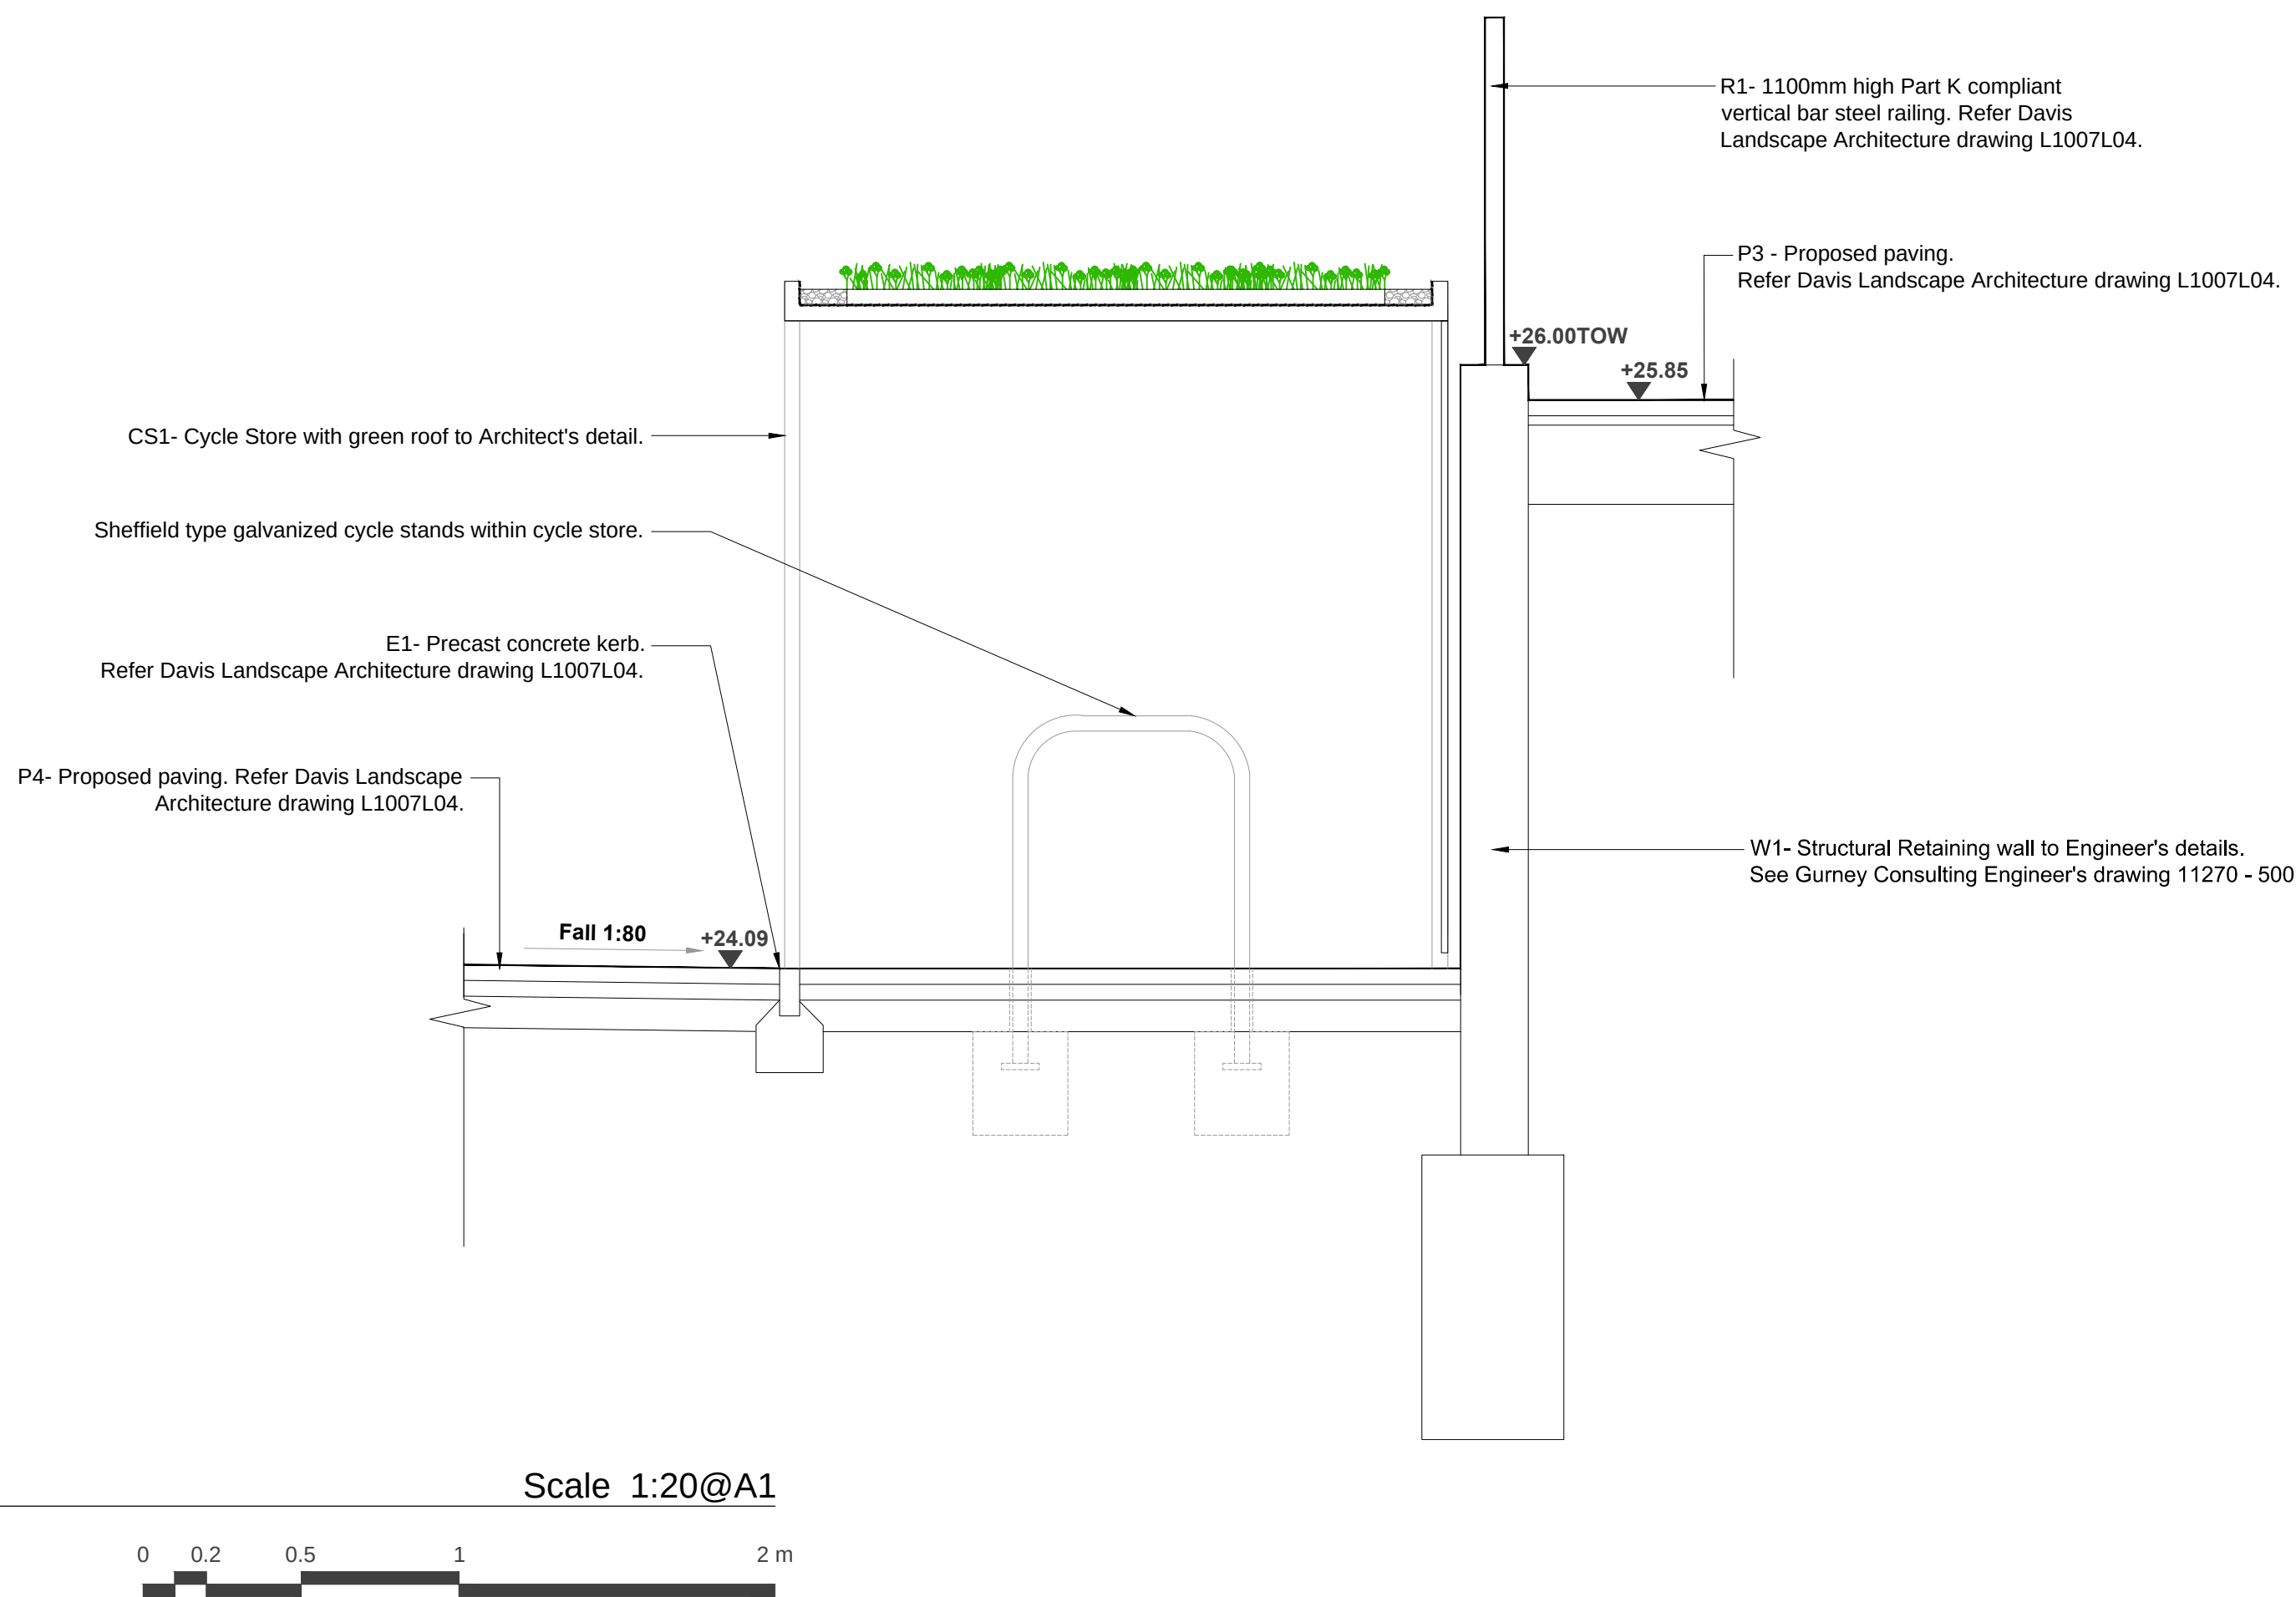
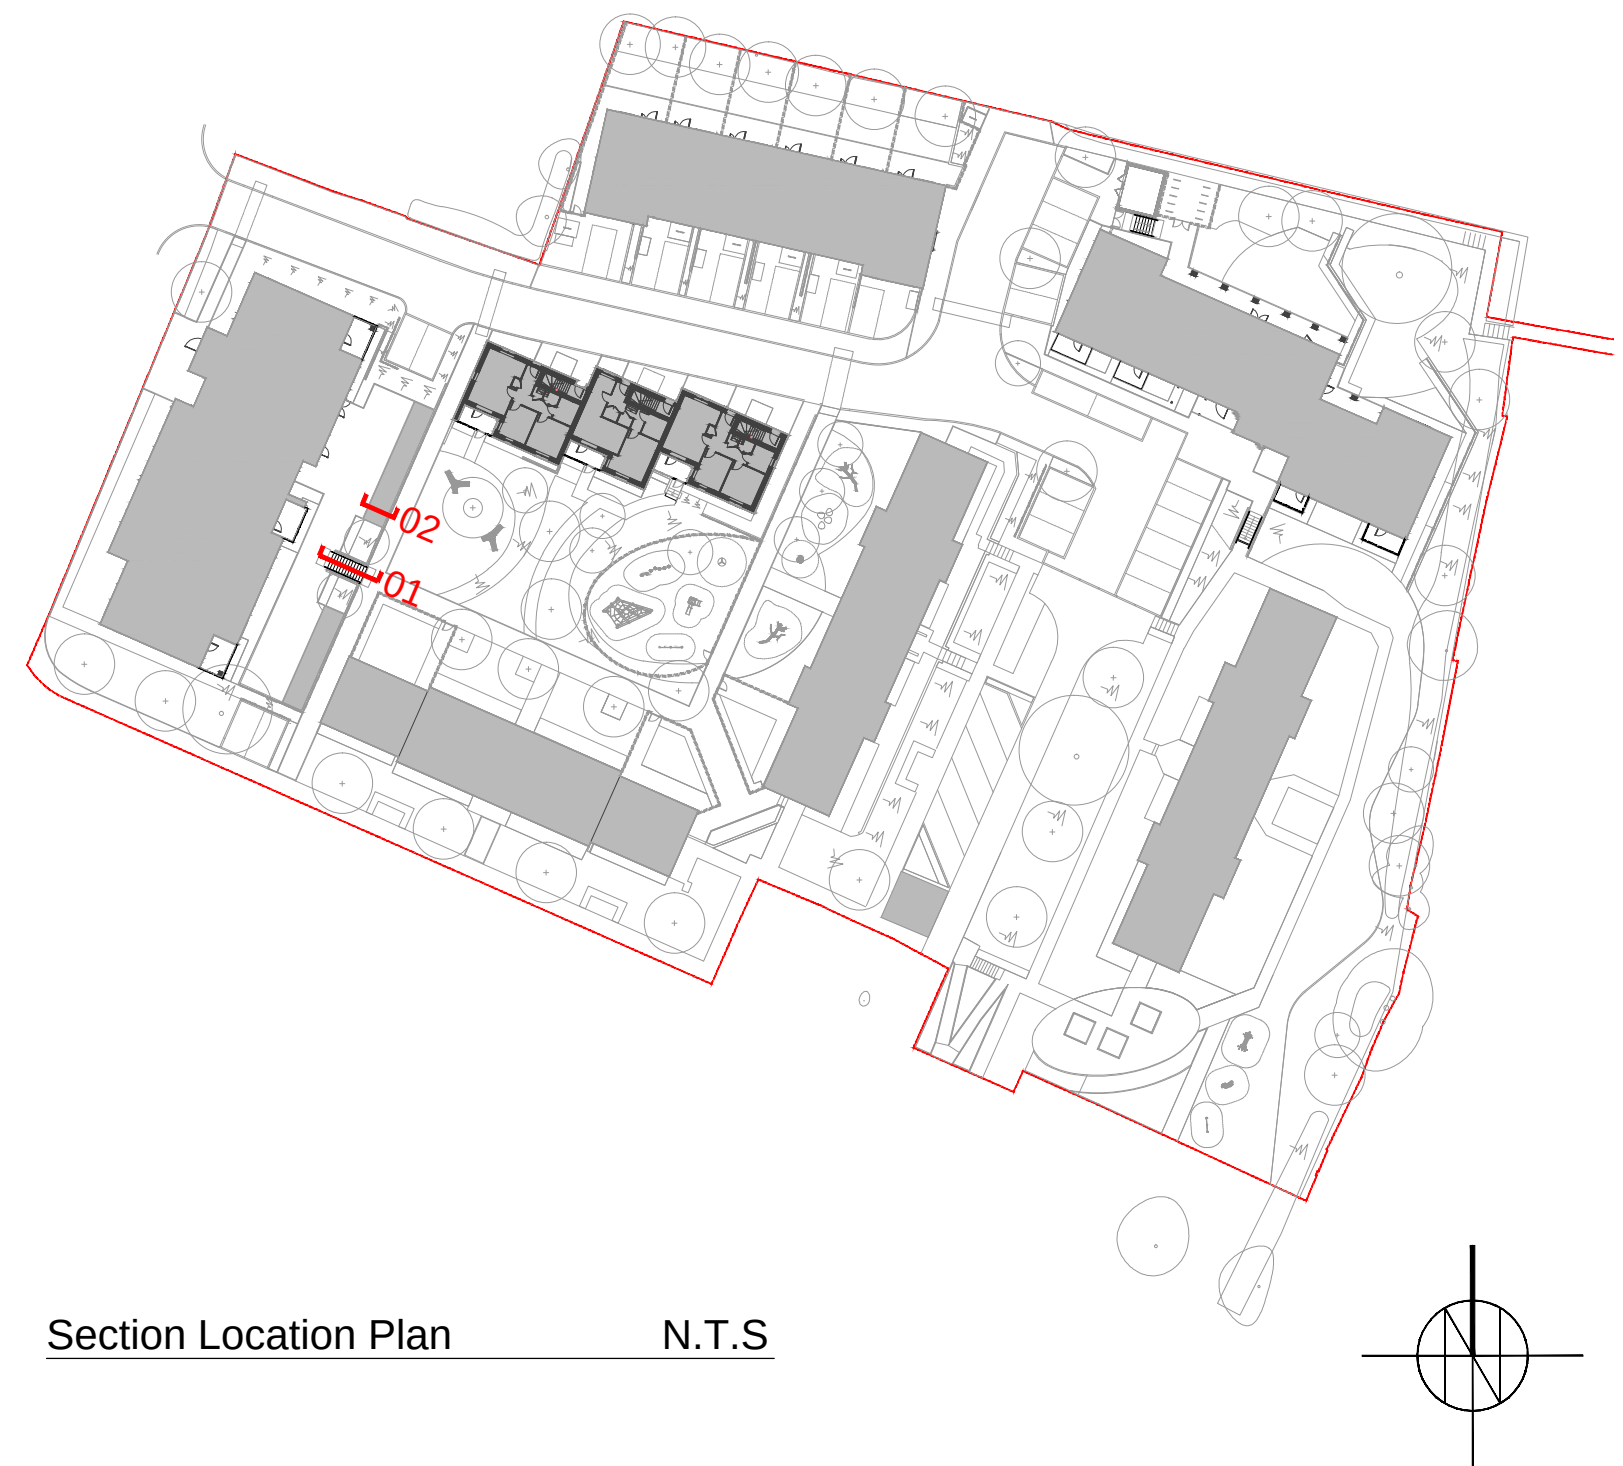


- NOTES:
1. This drawing is to be read in conjunction with all relevant contract documentation from the design team, with any conflicting information to be brought to the attention of Davis Landscape Ltd in writing before commencing on site.
  2. The contractor is to check and verify all levels and dimensions before construction. Any discrepancies are to be brought to the attention of Davis Landscape Ltd in writing before commencing on site.
  3. All dimensions in mm, unless otherwise stated.
  4. Do not scale from this drawing.
  5. All sub base and concrete specification, fixings, brackets & the like to Engineers' details & specification.
  6. We are not liable for the detailed design of above ground drainage, ground drainage, sub-bases, foundations, retaining structures, fall from height barriers and building waterproofing details.
  7. All proprietary products shall be installed in accordance with manufacturers written instructions.
  8. Submit Shop drawings for Davis Landscape Ltd approval before constructing any bespoke landscape item.

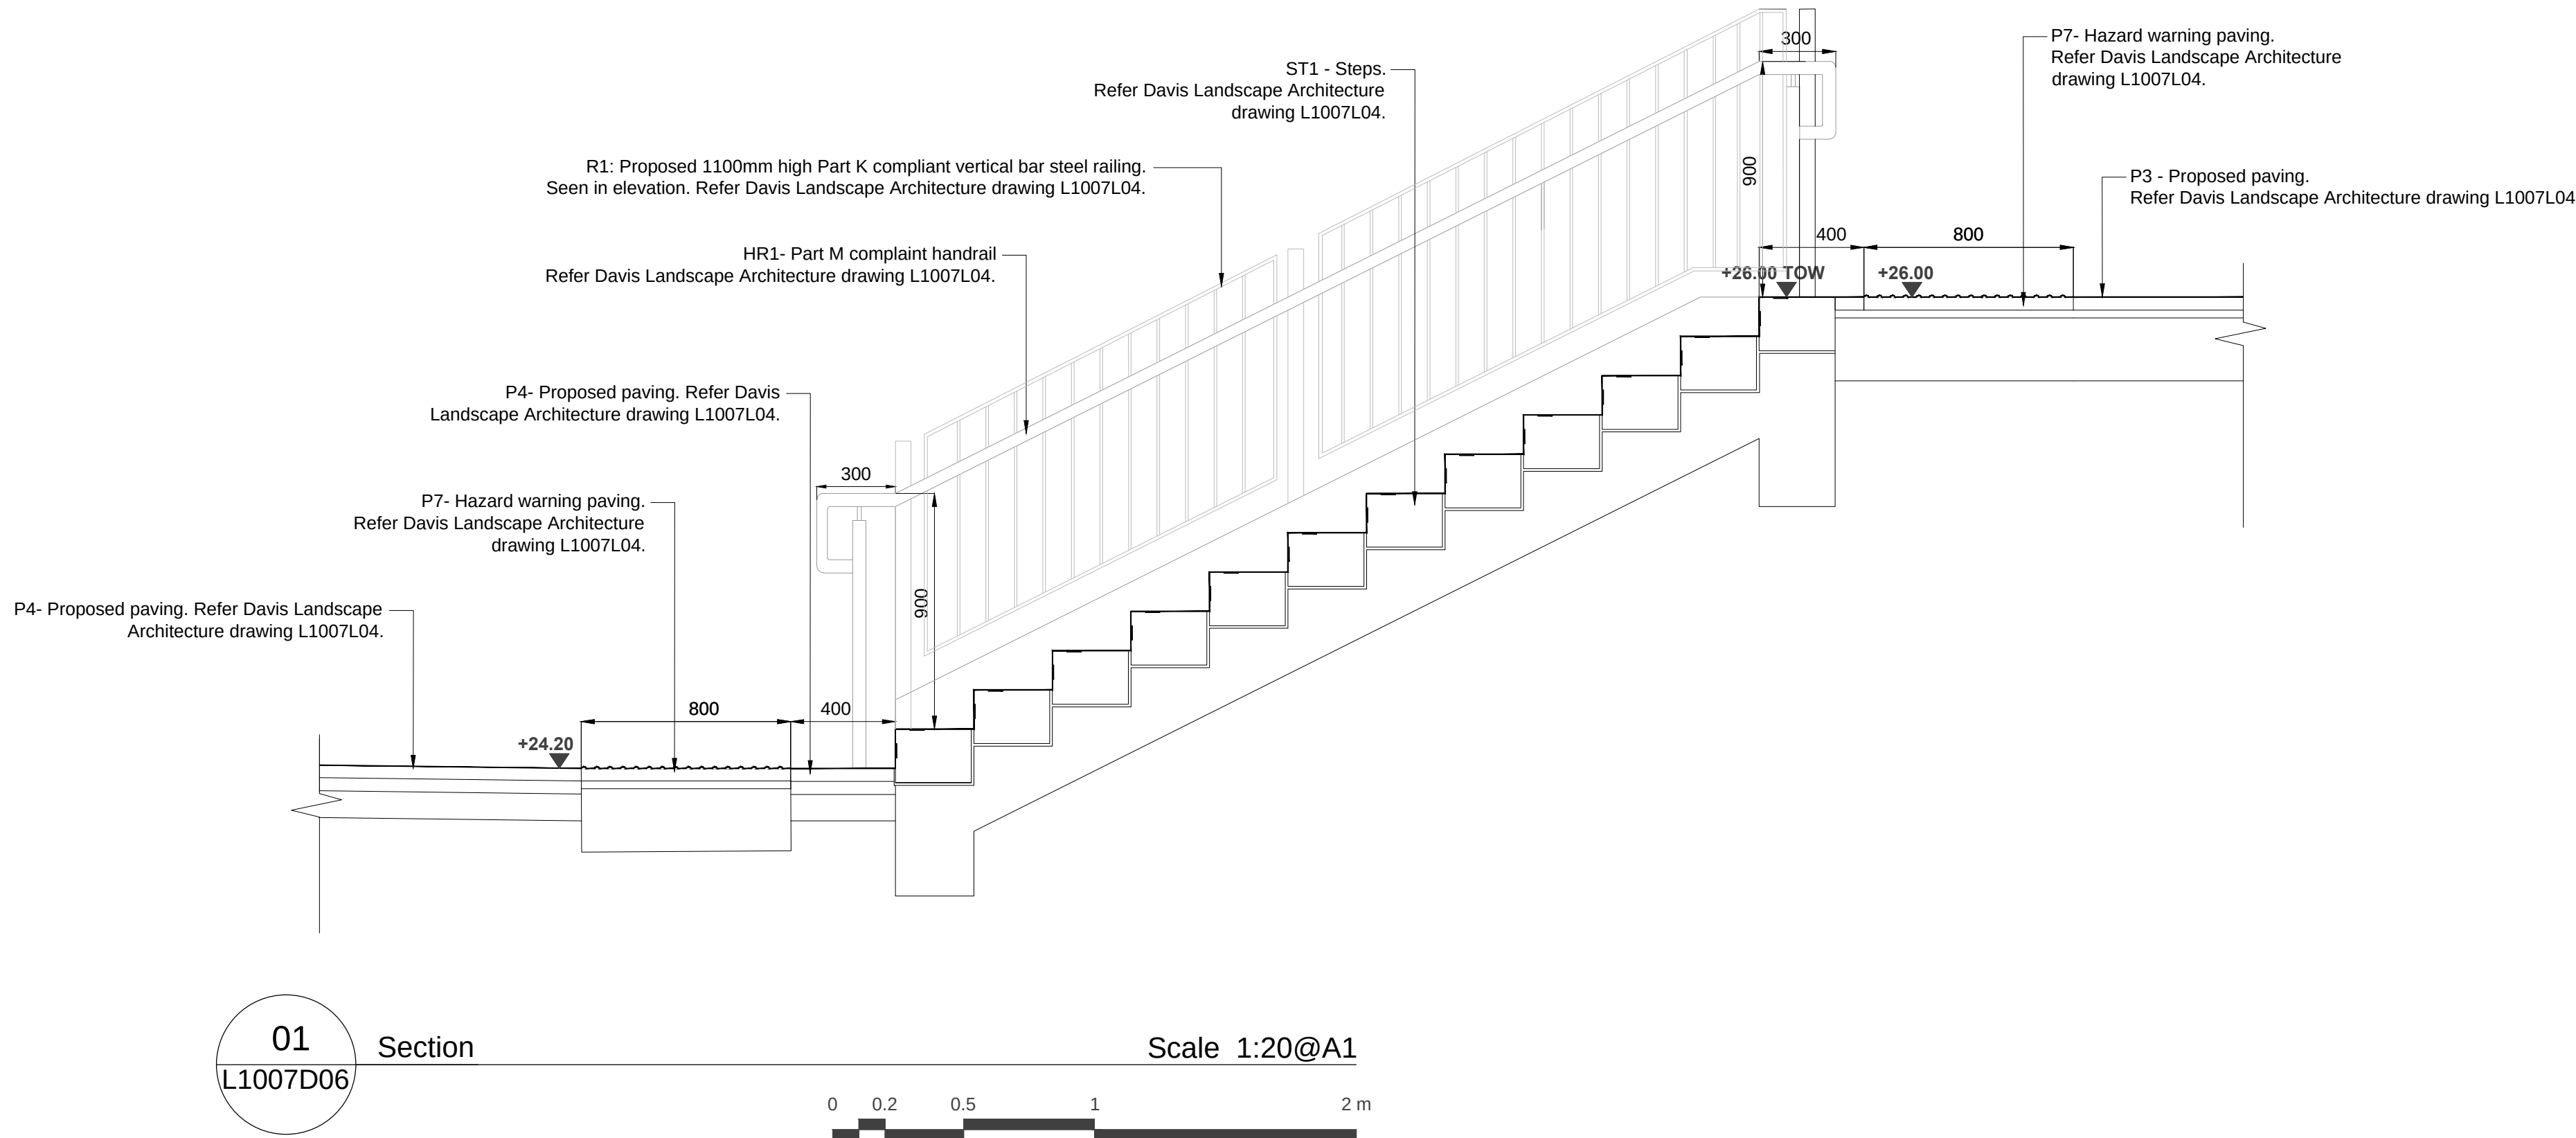

- KEY:
- (0.00) Existing level to be retained.
  - 0.00 Proposed level. Refer to Gurney Consulting Engineer's drawing 11270- 500.
  - FFL Building Finish Floor level.
  - TOW Top of wall level.

| FOR CONDITIONS                     |             |              |    |
|------------------------------------|-------------|--------------|----|
| Rev                                | Description | Date         | By |
|                                    |             |              |    |
|                                    |             |              |    |
|                                    |             |              |    |
| Davis Landscape Architecture       |             |              |    |
| 15 Iliffe Yard, London, SE17 3QA   |             |              |    |
| 020 7277 1035                      |             |              |    |
| mail@davisla.com   www.davisla.com |             |              |    |
| Client                             |             |              |    |
| Oakwood Building Contractors       |             |              |    |
| Job Title                          |             |              |    |
| St.Columbas Close, Gravesend       |             |              |    |
| Drawing Title                      |             |              |    |
| Sections - Detail 06               |             |              |    |
| Scale : 1:20@A1                    |             | Drawn : YW   |    |
| Date : 10/05/2024                  |             | Checked : JD |    |
| Drawing No. : L1007D06             |             | Rev. : -     |    |