



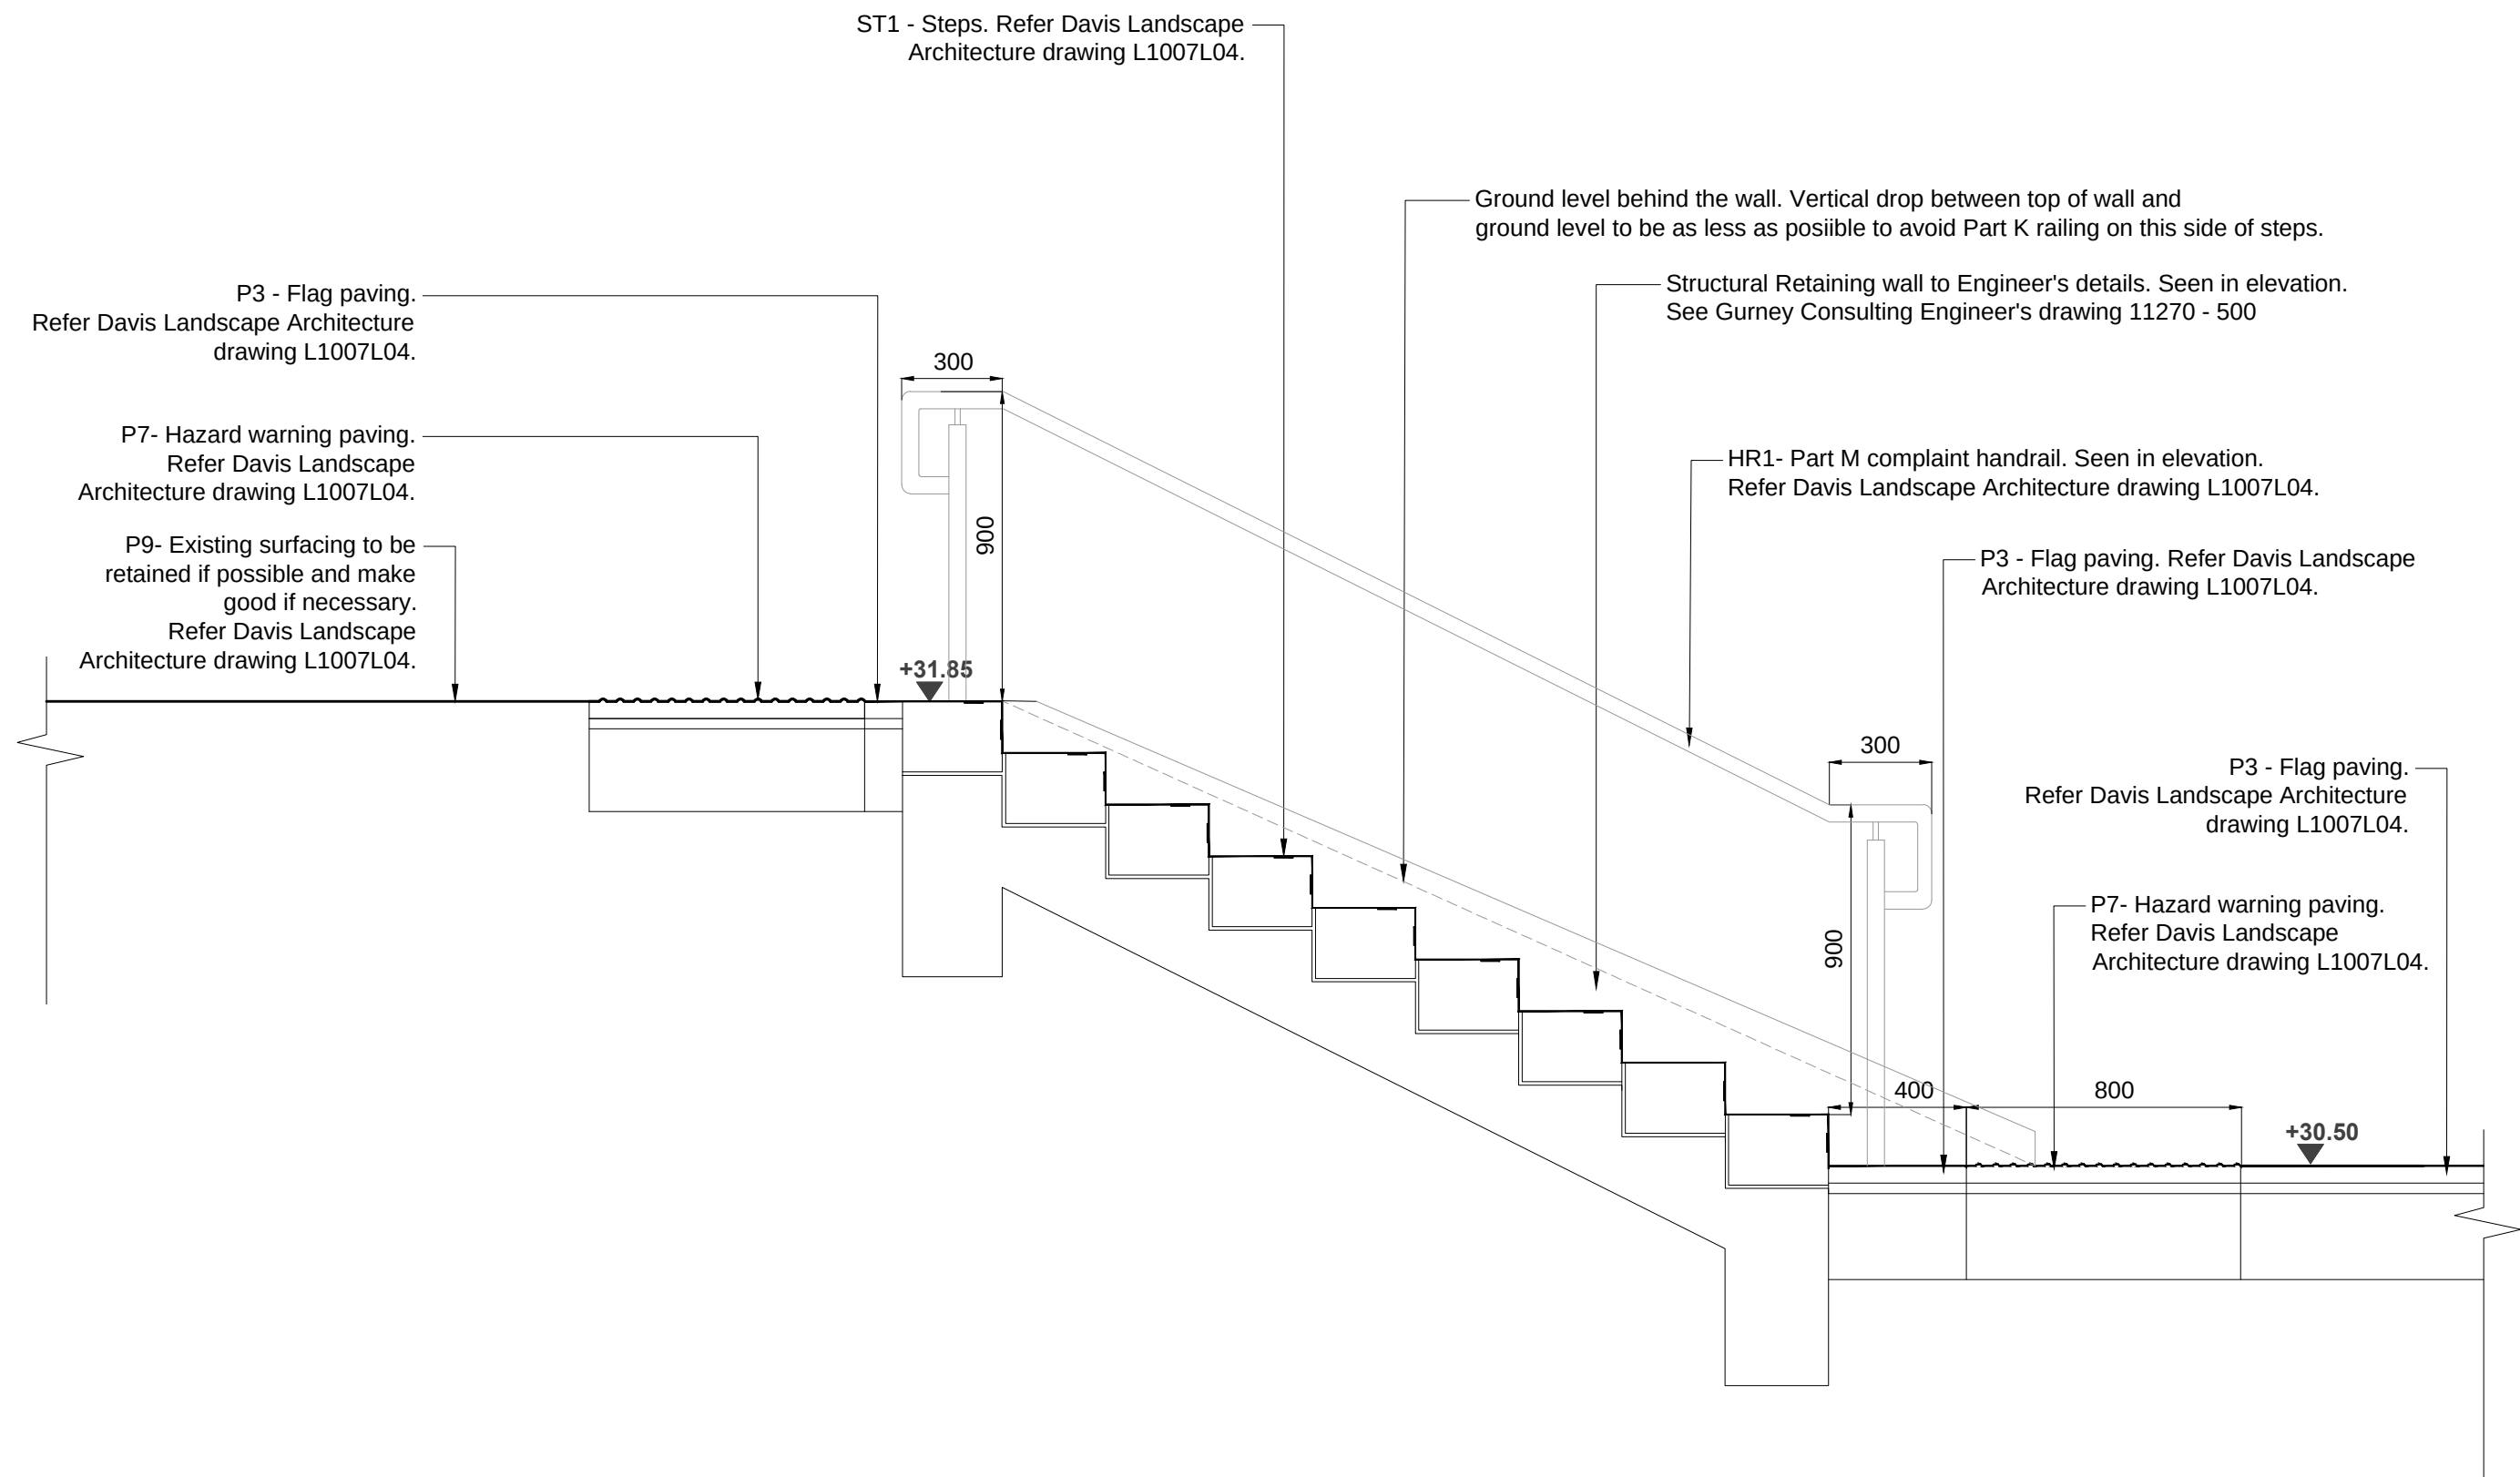

01
L1007D07


Section

Scale 1:20@A1

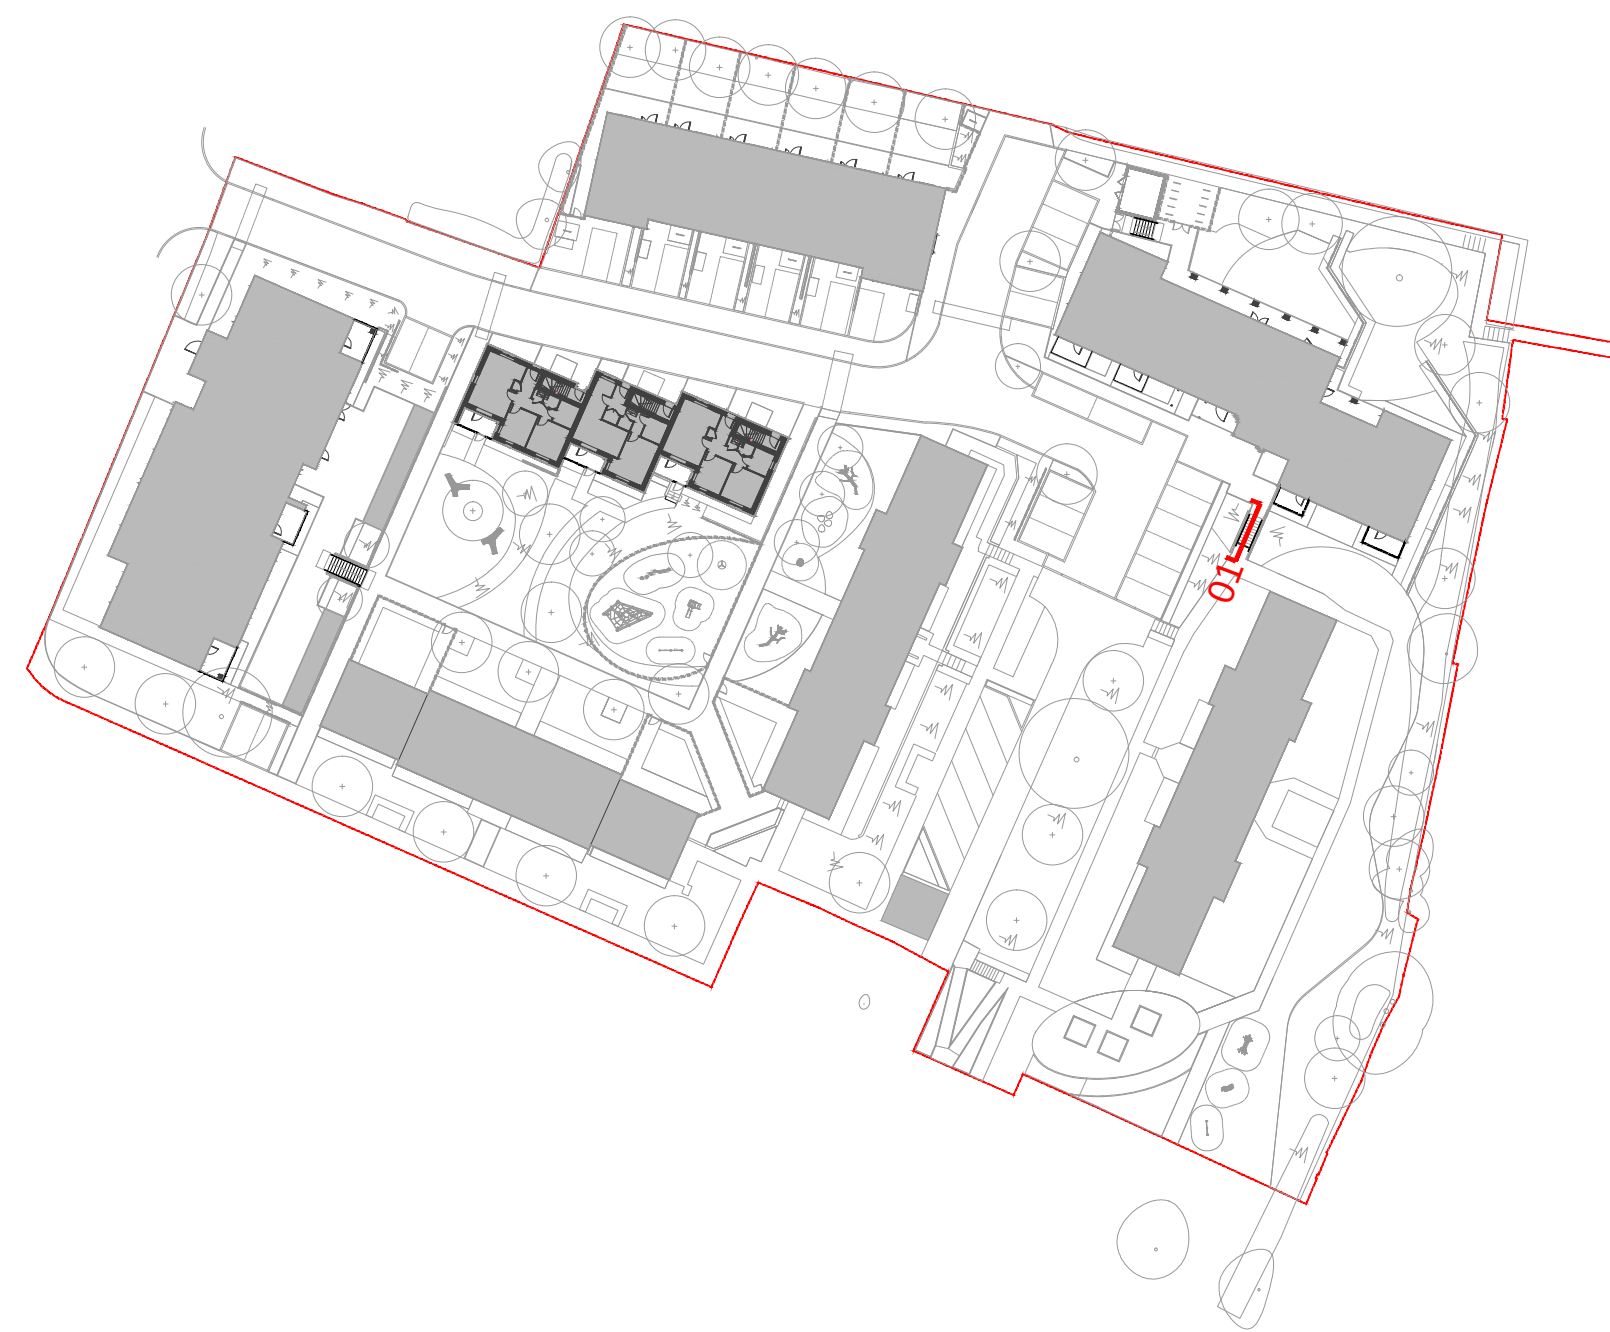

Section Location Plan

N.T.S

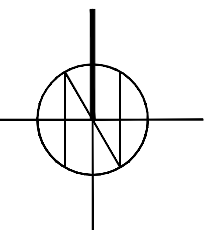

FOR CONDITIONS

Rev	Description	Date	By

KEY:

- (0.00) Existing level to be retained.
- 0.00 Proposed level.
Refer to Gurney Consulting Engineer's drawing 11270- 500.
- FFL Building Finish Floor level.
- TOW Top of wall level.

Davis Landscape Architecture
15 Iliffe Yard, London, SE17 3QA
020 7277 1035
mail@davisla.com | www.davisla.com

Client
Oakwood Building Contractors

Job Title
St.Columbas Close, Gravesend

Drawing Title
Sections - Detail 07

Scale : 1:20@A1 Drawn : YW

Date : 23/05/2024 Checked : JD

Drawing No. : L1007D07 Rev. : -