


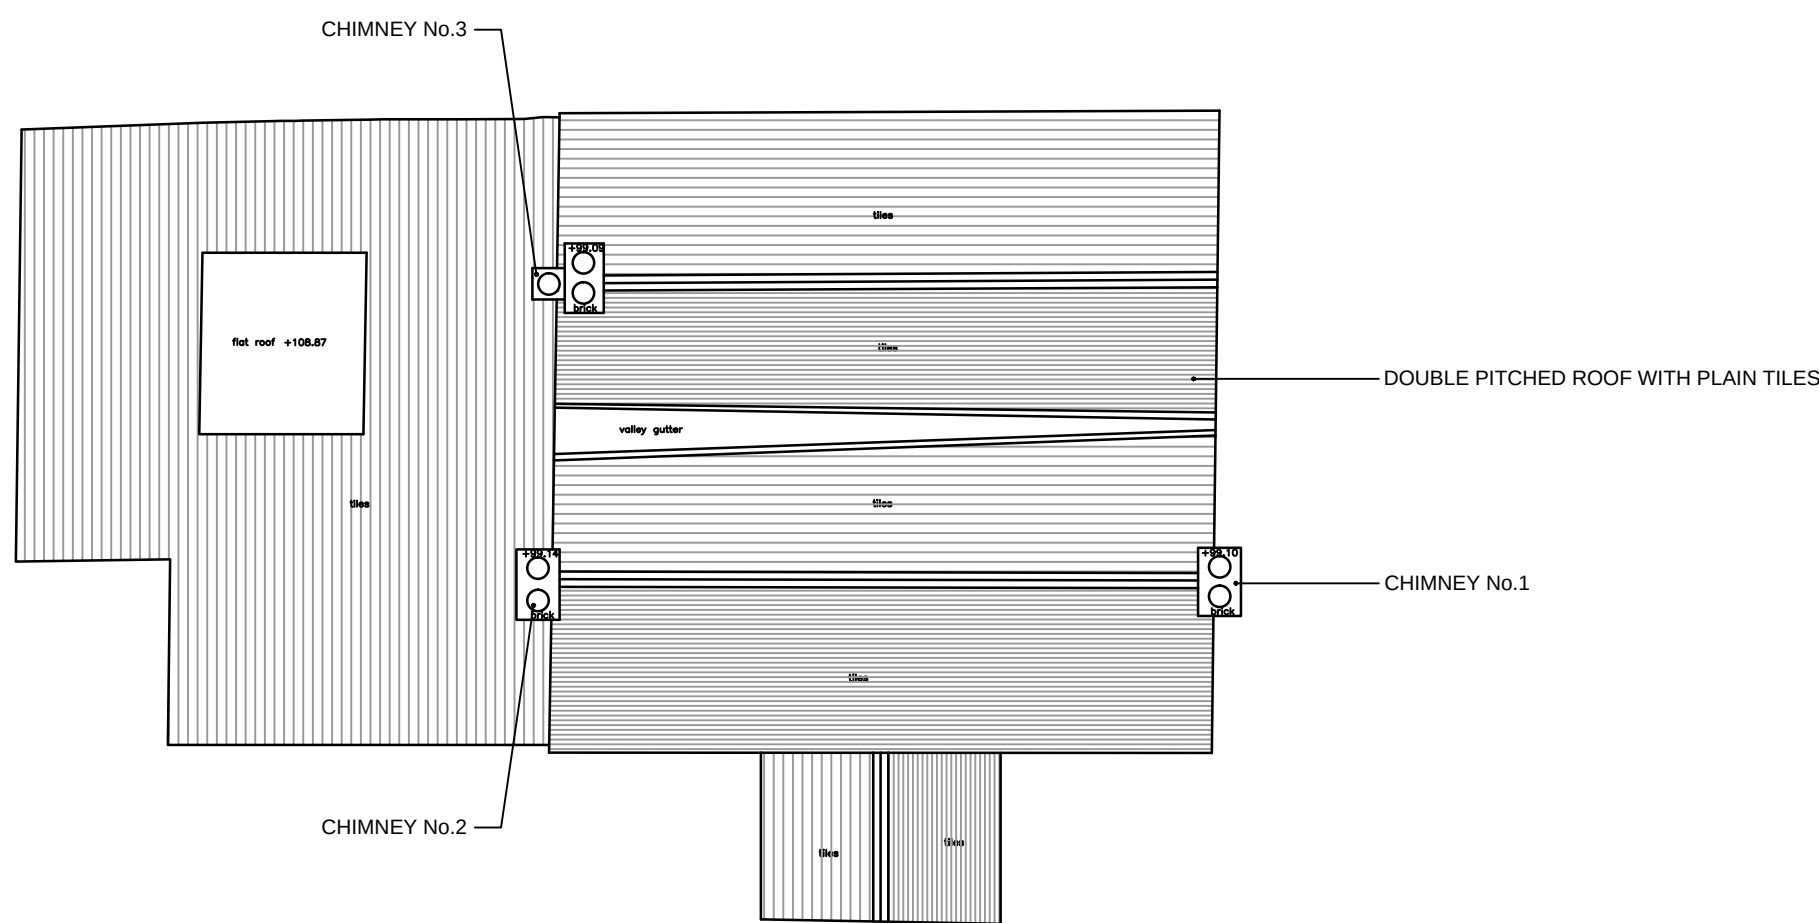


Roof Plan



South-West Elevation




North-West Elevation

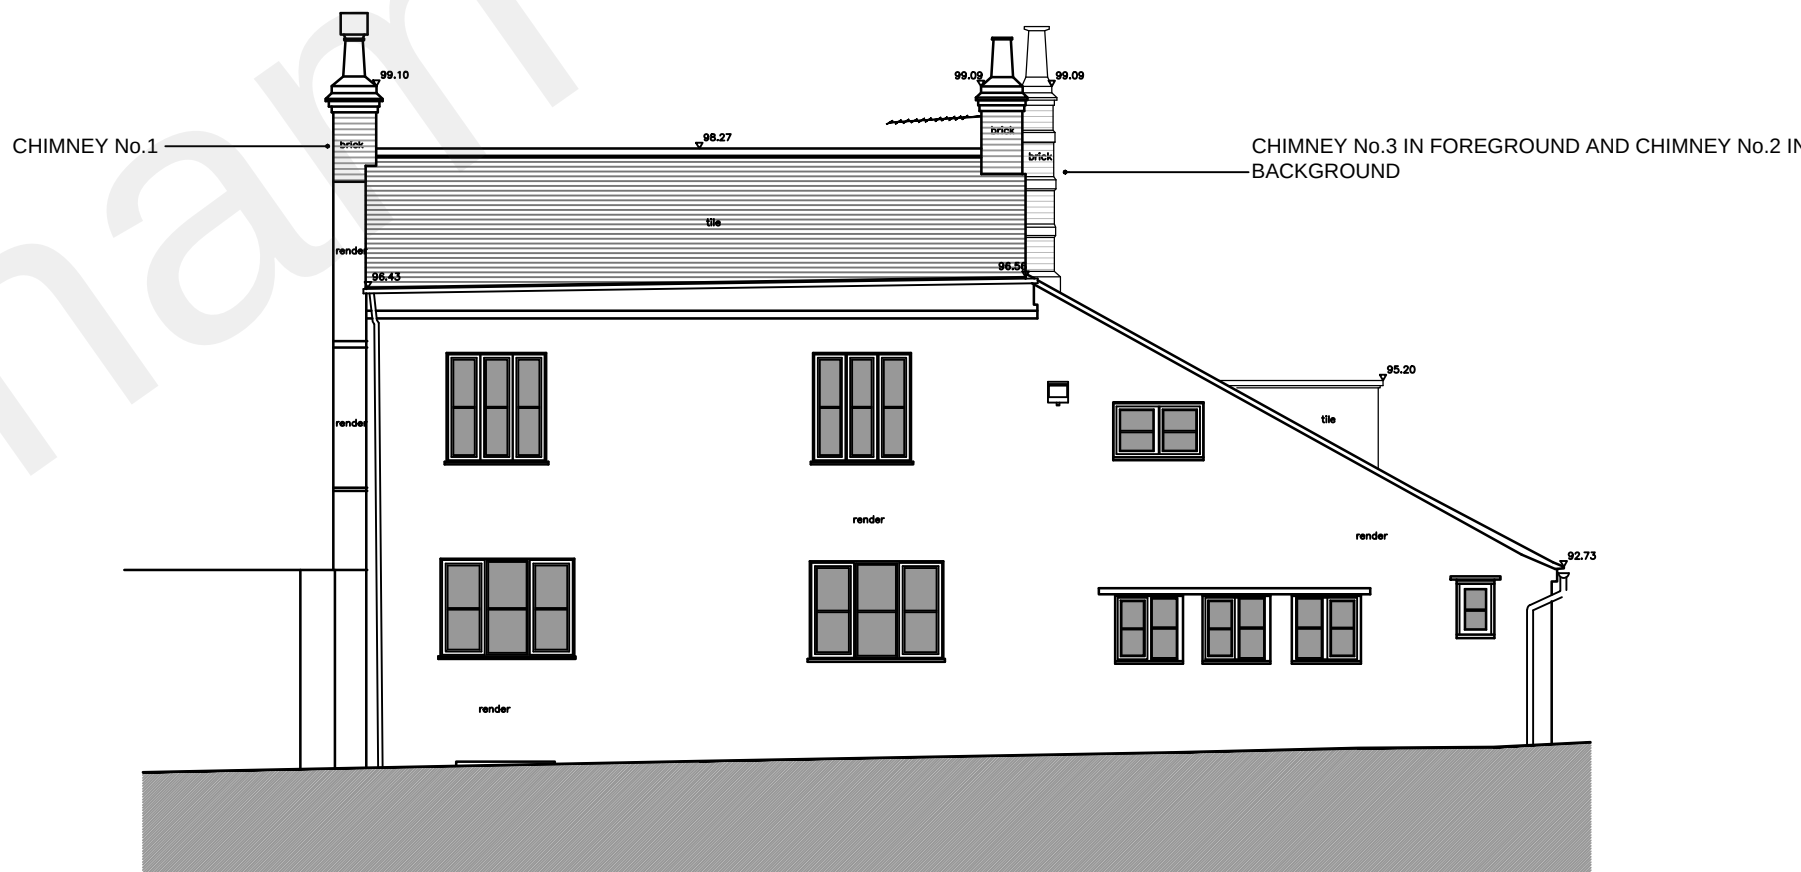


North-East Elevation



South-East Elevation

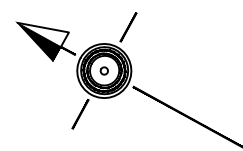

Plans North

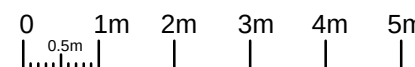

Scale Bar for Plans & Elevations