

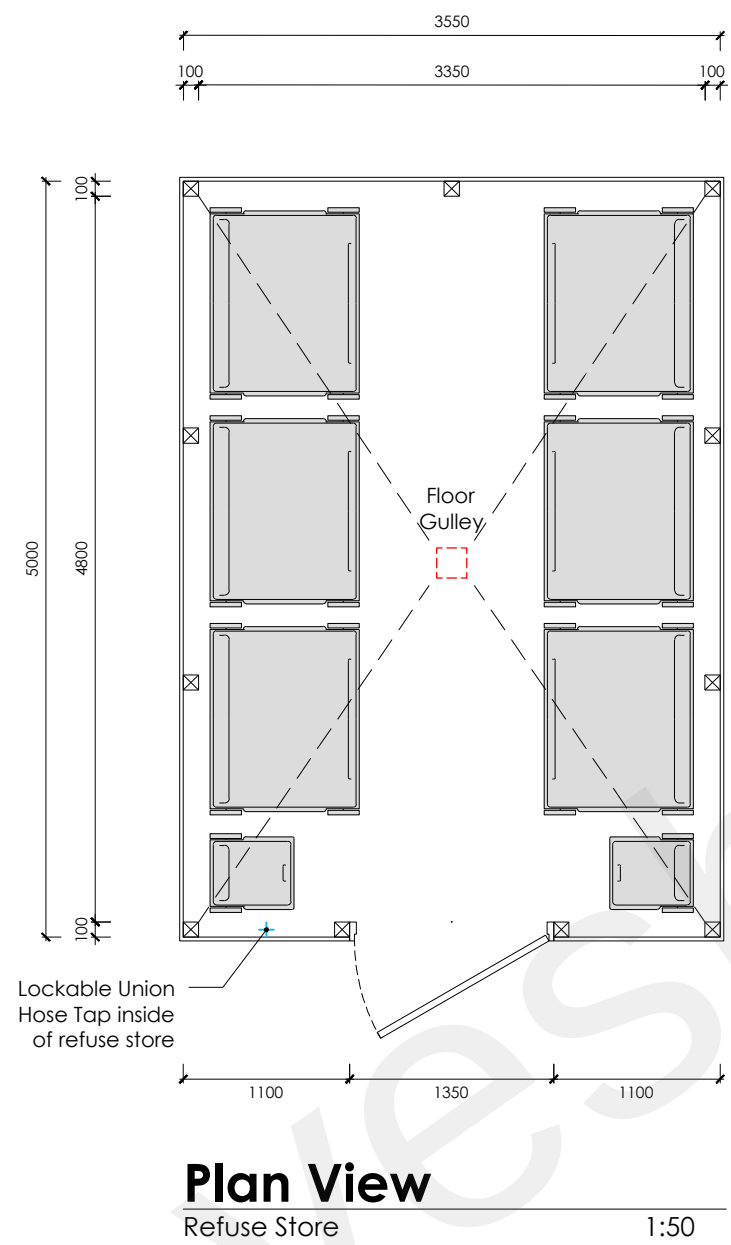


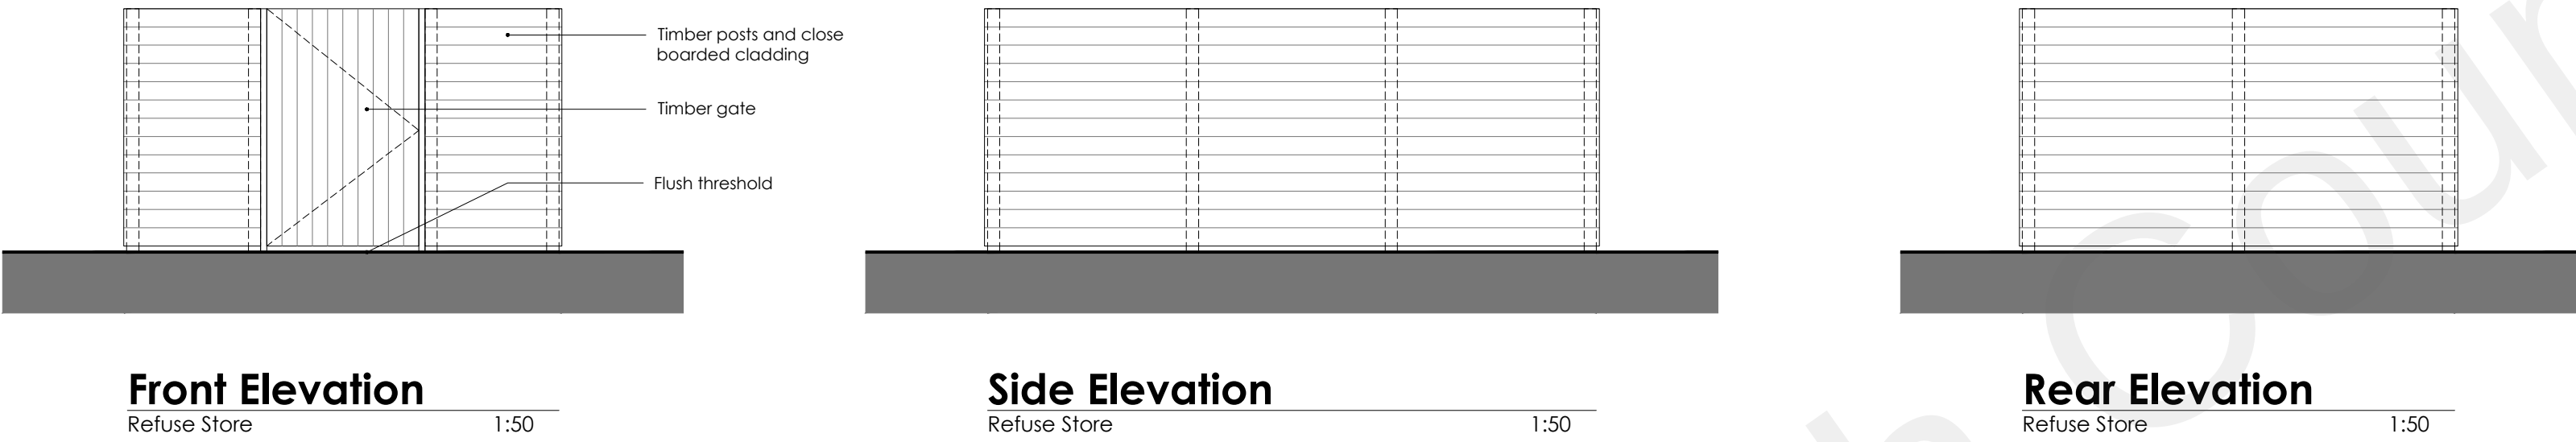

REFUSE STORE

- Bins:
- 3 x 1100L Refuse
 - 3 x 1100L Recycling
 - 2 x 240L Food Waste
- Materials:
- Treated timber posts and close boarded natural finish panels.
 - Floor finish to Civil Engineers proposals.
 - Treated timber doors.
 - Lighting to M&E proposals.
- Access:
- Self-closing hinges with spring and damper.
 - Black metal ring handle and latch closer.

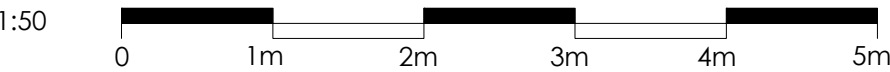

GENERAL NOTES: 1. This drawing shall not be scaled. 2. All dimensions shall be checked on site, where applicable prior to commencing the work. 3. All drawings to be read in conjunction with Structural Engineer's current proposals, and all other relevant engineers' and specialists' drawings and specifications. 4. All work shall conform to the current edition of the Building Regulations and any other relevant Statutory Requirements. 5. All material and workmanship shall conform with the relevant British Standard Specifications and Codes of Practice. 6. This drawing is the copyright of Ubique Architects and shall not be copied or reproduced without permission. 7. CDM Regulations 2015: refer to the site copy of the Health and Safety Plan.	REVDATEDESCRIPTIONBYCHKD		REVDATEDESCRIPTIONBYCHKD		SITE ADDRESS Elizabeth Huggins Cottages Cross Lane West Gravesend DA11 7LD CLIENT Stonechart Developments Ltd.	UBIQUE ARCHITECTS 11 Ashford House, Beaufort Court Sir Thomas Longley Road Rochester, Kent, ME2 4FA Tel: 01634 226560 email: studio@ubique-architects.co.uk www.ubique-architects.co.uk	PROJECT TITLE Residential Development				
	P108.11.21First Issue.	CH-					DRAWING TITLE Block D - Refuse Store				
	P211.11.21Construction/appearance fully revised.	CH-					PROJECT NO 752	SCALE 1:50	PAPER SIZE A1		
	C108.04.22Construction Issue.	CH-									
	C211.08.22Scale bar added.	MJ-					DRAWING NO WD-931	REVISION C2	DRAWING STATUS CONSTRUCTION		