



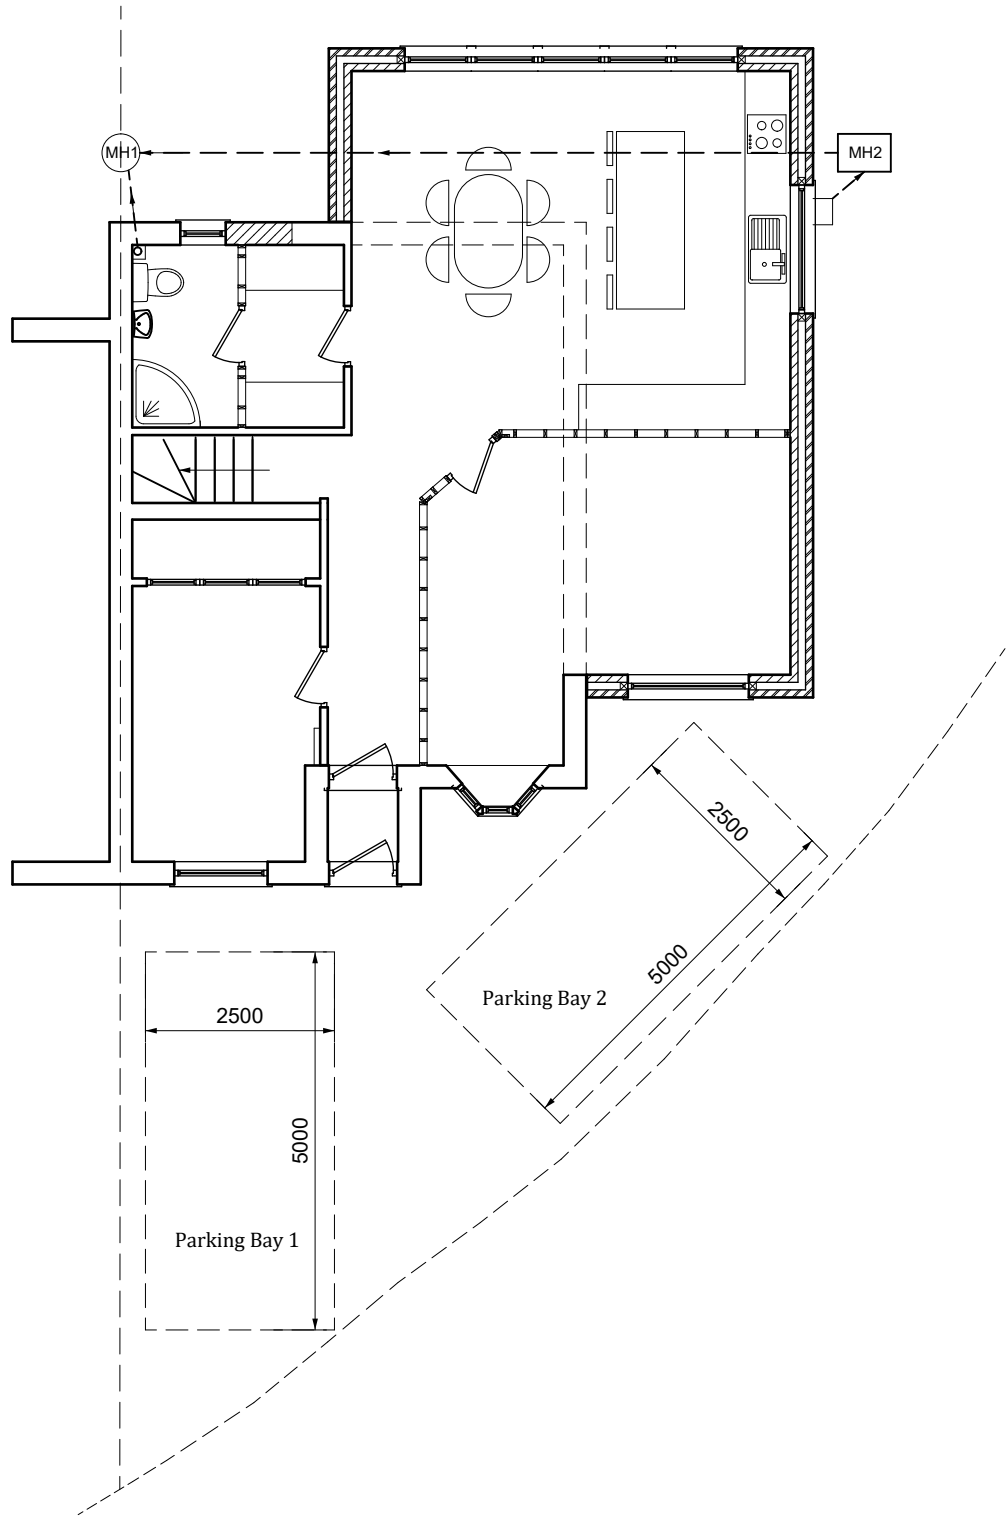

- DRAINAGE INFORMATION -
- New manholes connected to a public sewer are to be built in brick work.
 - New below-ground pipe work connected to a public sewer are to be clay.
 - New pipe work whether it be clay or plastic, needs to be surrounded in at least 150 mm of pea shingle.
 - Minimum clearance between new foundations and below ground pipe work (160 mm or less), must be no less than 100 mm.
 - New foundations are to be lower than the invert level of all below-ground pipe work.

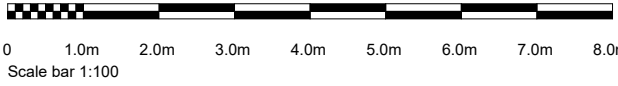

Drawings produced are for building regulation approval only and may not cover all elements required to ensure project completion.

All dimensions to be checked on site by contractor.

Before any type of construction work takes place, client or contractor must confirm with building control elements of works that could require building control conformation checks.

Any discrepancies with drawings/specifications to be raised and clarified with Wilson Architectural Building Designs Ltd.

All workmanship and materials to comply with current British/European standards, codes of practice & manufacturers instructions.

Do not scale from drawing.

Drawings remain the property of Wilson Architectural Building Designs and can not be photo copied (copy right law) or used in any way without the permission of Wilson Architectural Building Designs Ltd.

Date:	21-06-2023	Scale:	1:100
-------	------------	--------	-------

Project:

23 Peach Croft
Northfleet
Gravesend
DA11 8ST

Title:

Parking Plan

Drawing No:	19-21-GRAVE	Rev:	S1 04
-------------	-------------	------	-------



Head Office:
27 Tyrrell Avenue
Sidcup
Kent
DA16 2BT
T: 020 8306 5110
E: info@wabdesigns.co.uk