


St Mary's Church Higham



0 20
Metres

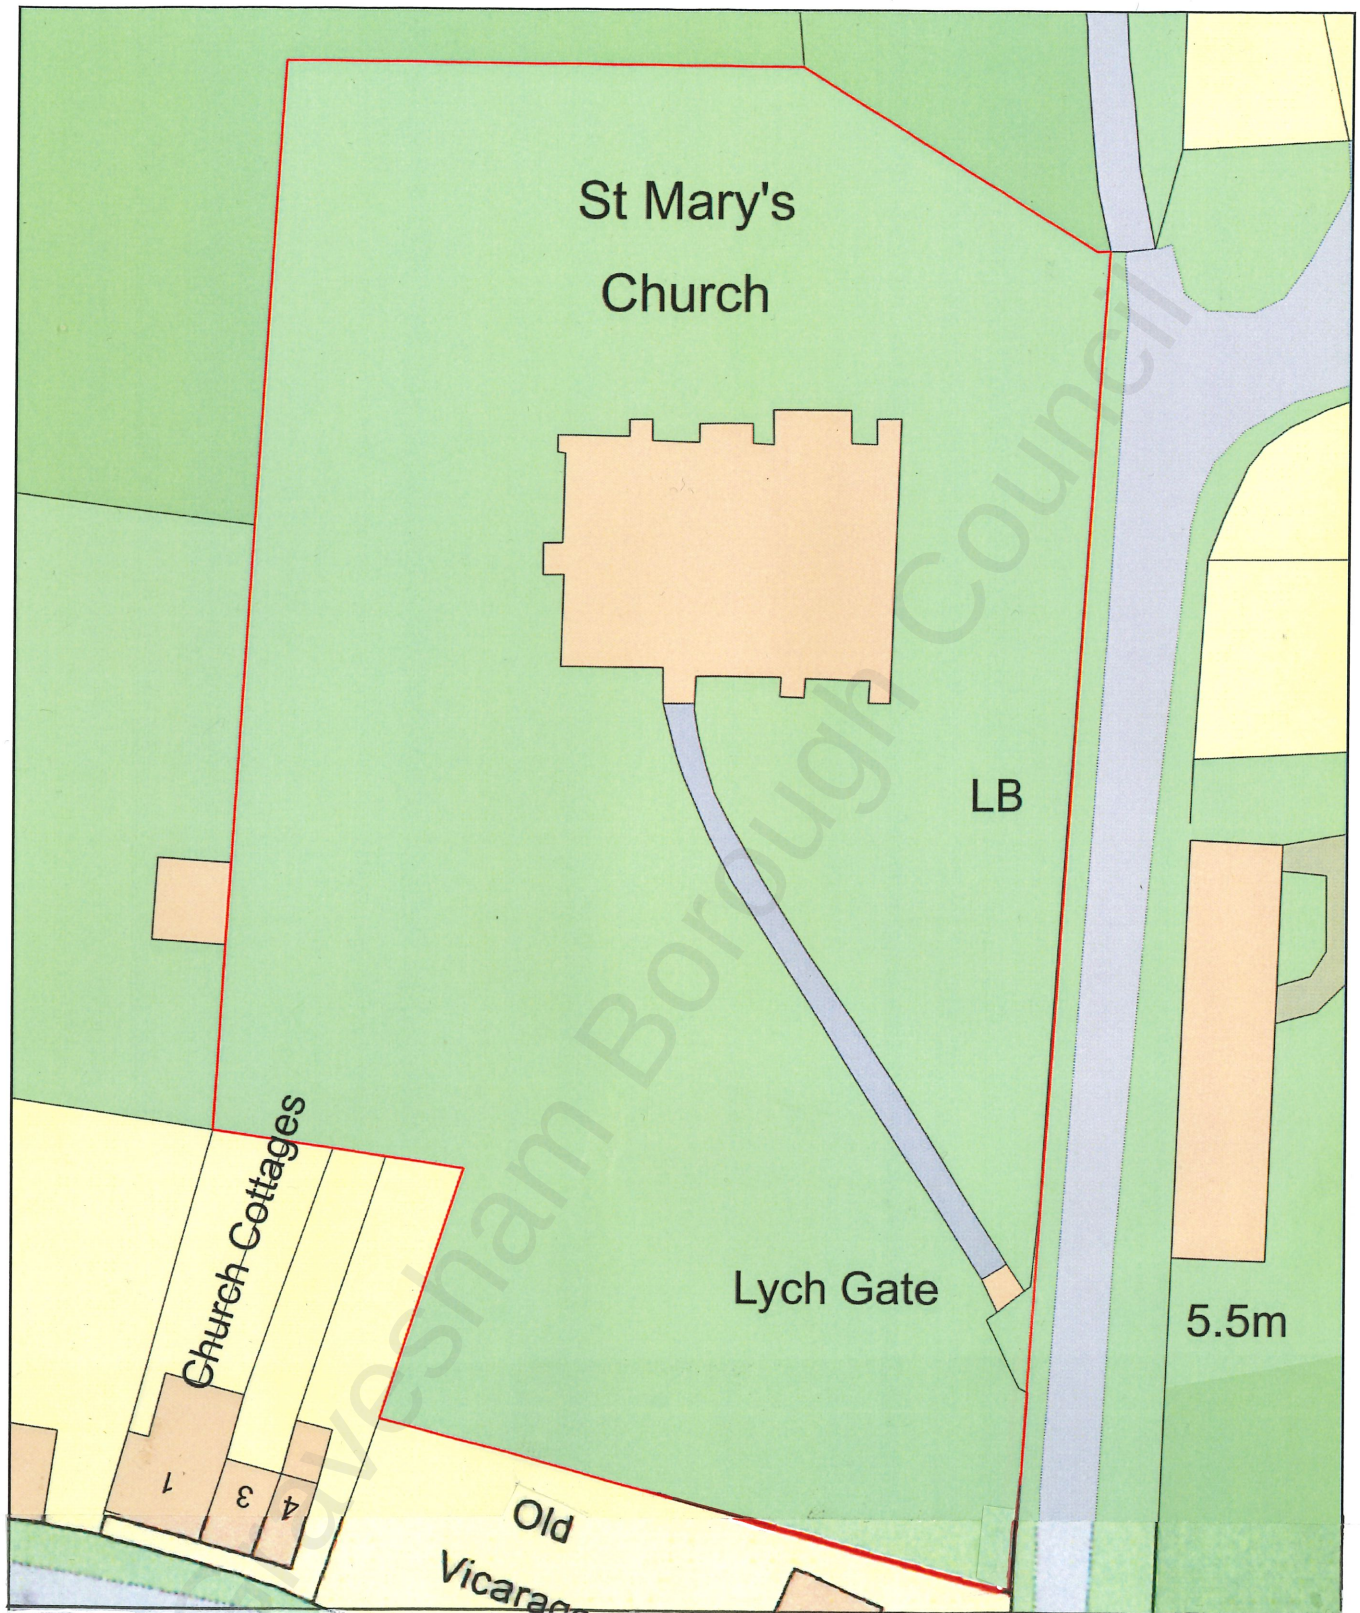

Plan Produced for: Churches Conservation Trust

Date Produced: 27 Sep 2021

Plan Reference Number: TQRQM21270173426655

Scale: 1:500 @ A4

BLOCK PLAN AS EXISTING AND AS PROPOSED - NO CHANGE