


SUBJECT TO SITE SURVEY
THIS DRAWING IS FOR QUOTATION PURPOSES ONLY AND IS NOT BINDING AS TO DETAILS
OF DESIGN AND SHOULD NOT BE USED FOR FABRICATION OR INSTALLATION

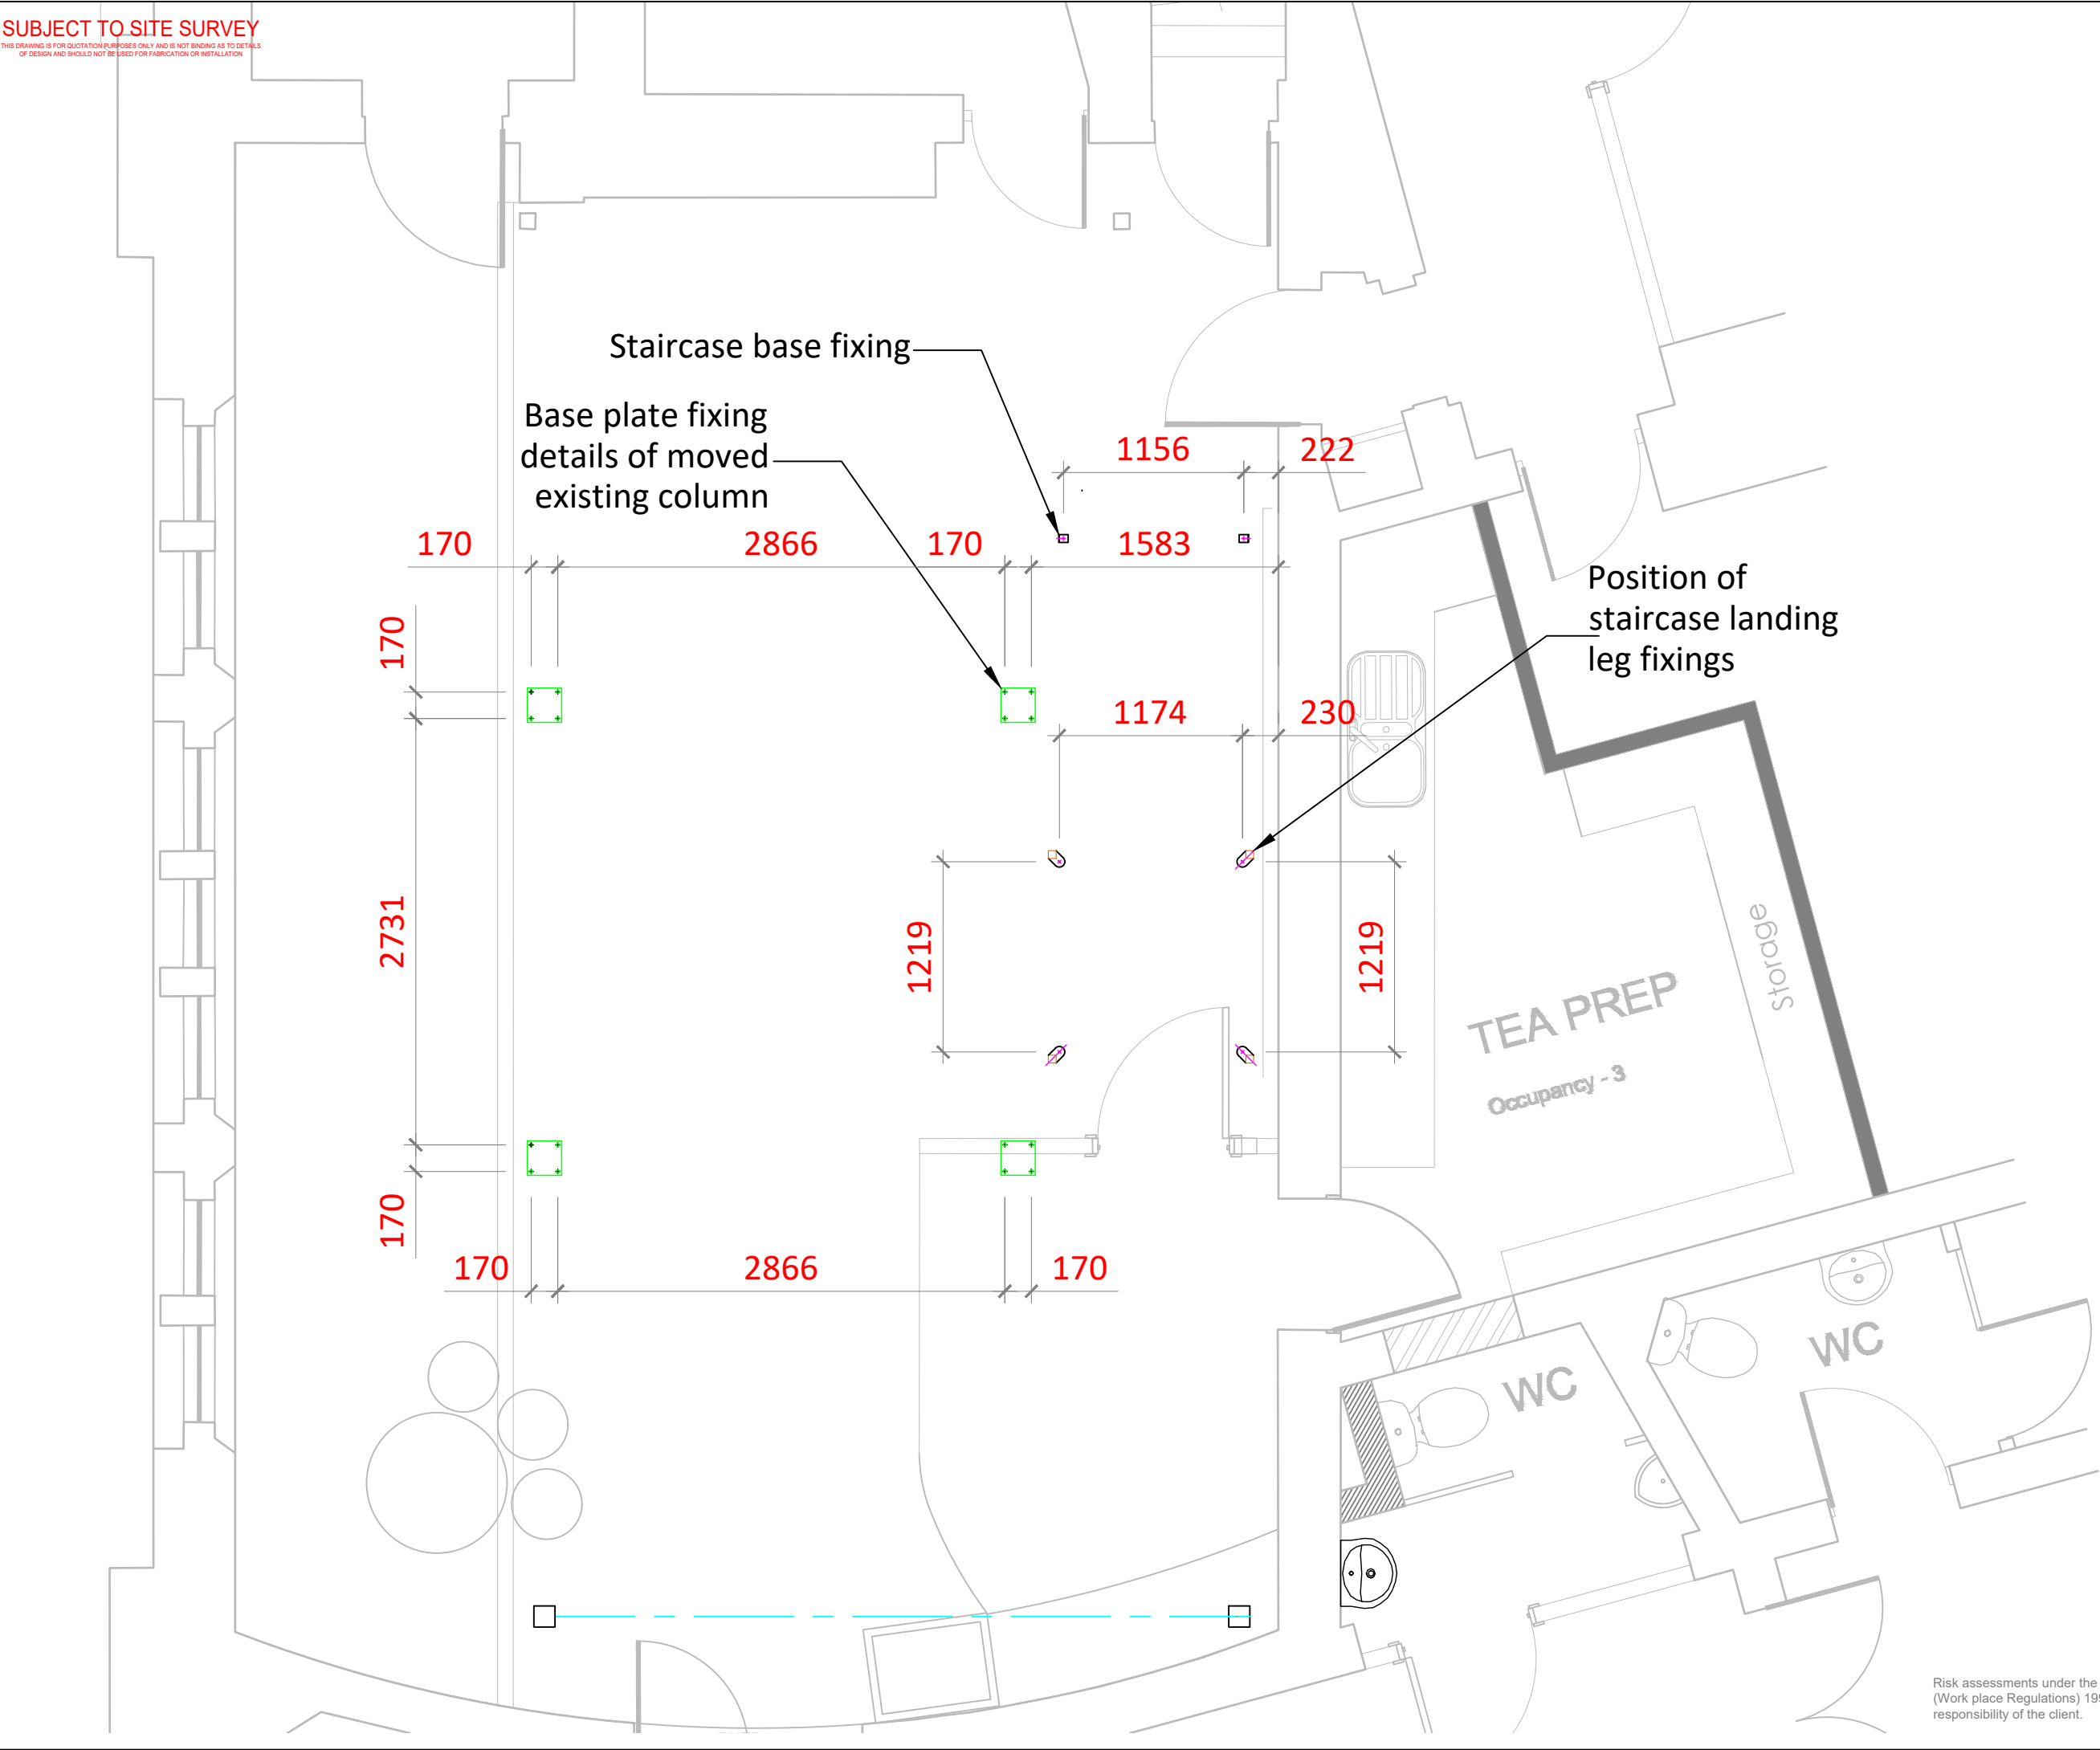

MEZZANINE SPECIFICATION

Design Loading:
4.80 kn/m² imposed UD loading

Decking:
38 TG2 P6 high Density Particle Board.

Finishes Schedule

Beams:	TBA
Columns:	TBA
Baseplates:	TBA
Joists:	Galvanised
Staircase Stringer:	TBA
Treads:	TBA
Handrail Post:	TBA
Handrail Tube:	Alu
Kick Angle:	Galvanised
Decking:	Natural
Up & Over Pallet Gate:	RAL2004 (Orange)
Sliding Gate	RAL2004 (Orange)
Swing Gate	RAL2004 (Orange)
Drop in Section	RAL2004 (Orange)
Wearing Plate:	RAL2004 (Orange)

Rev	Date	Details	Int



Unit 7 TON Business Park, Morley Road
Tonbridge, Kent TN9 1RA

Telephone 01634 717 675
Fax 01634 290 530
Email mark@semezz.co.uk
Web www.semezz.co.uk

Ago Ltd

26 King Street
Gravesend
DA12 2DU

calculating.wiser.wished

Proposed work :
Raised Storage Area

Scale : 1:20 @ A1
Date : 13.08.2026
Drawing No : 8195 - 02

Risk assessments under the Health and Safety
(Work place Regulations) 1997 are the
responsibility of the client.