

A

B

C

D

1

2

3


4

1

2

3

4

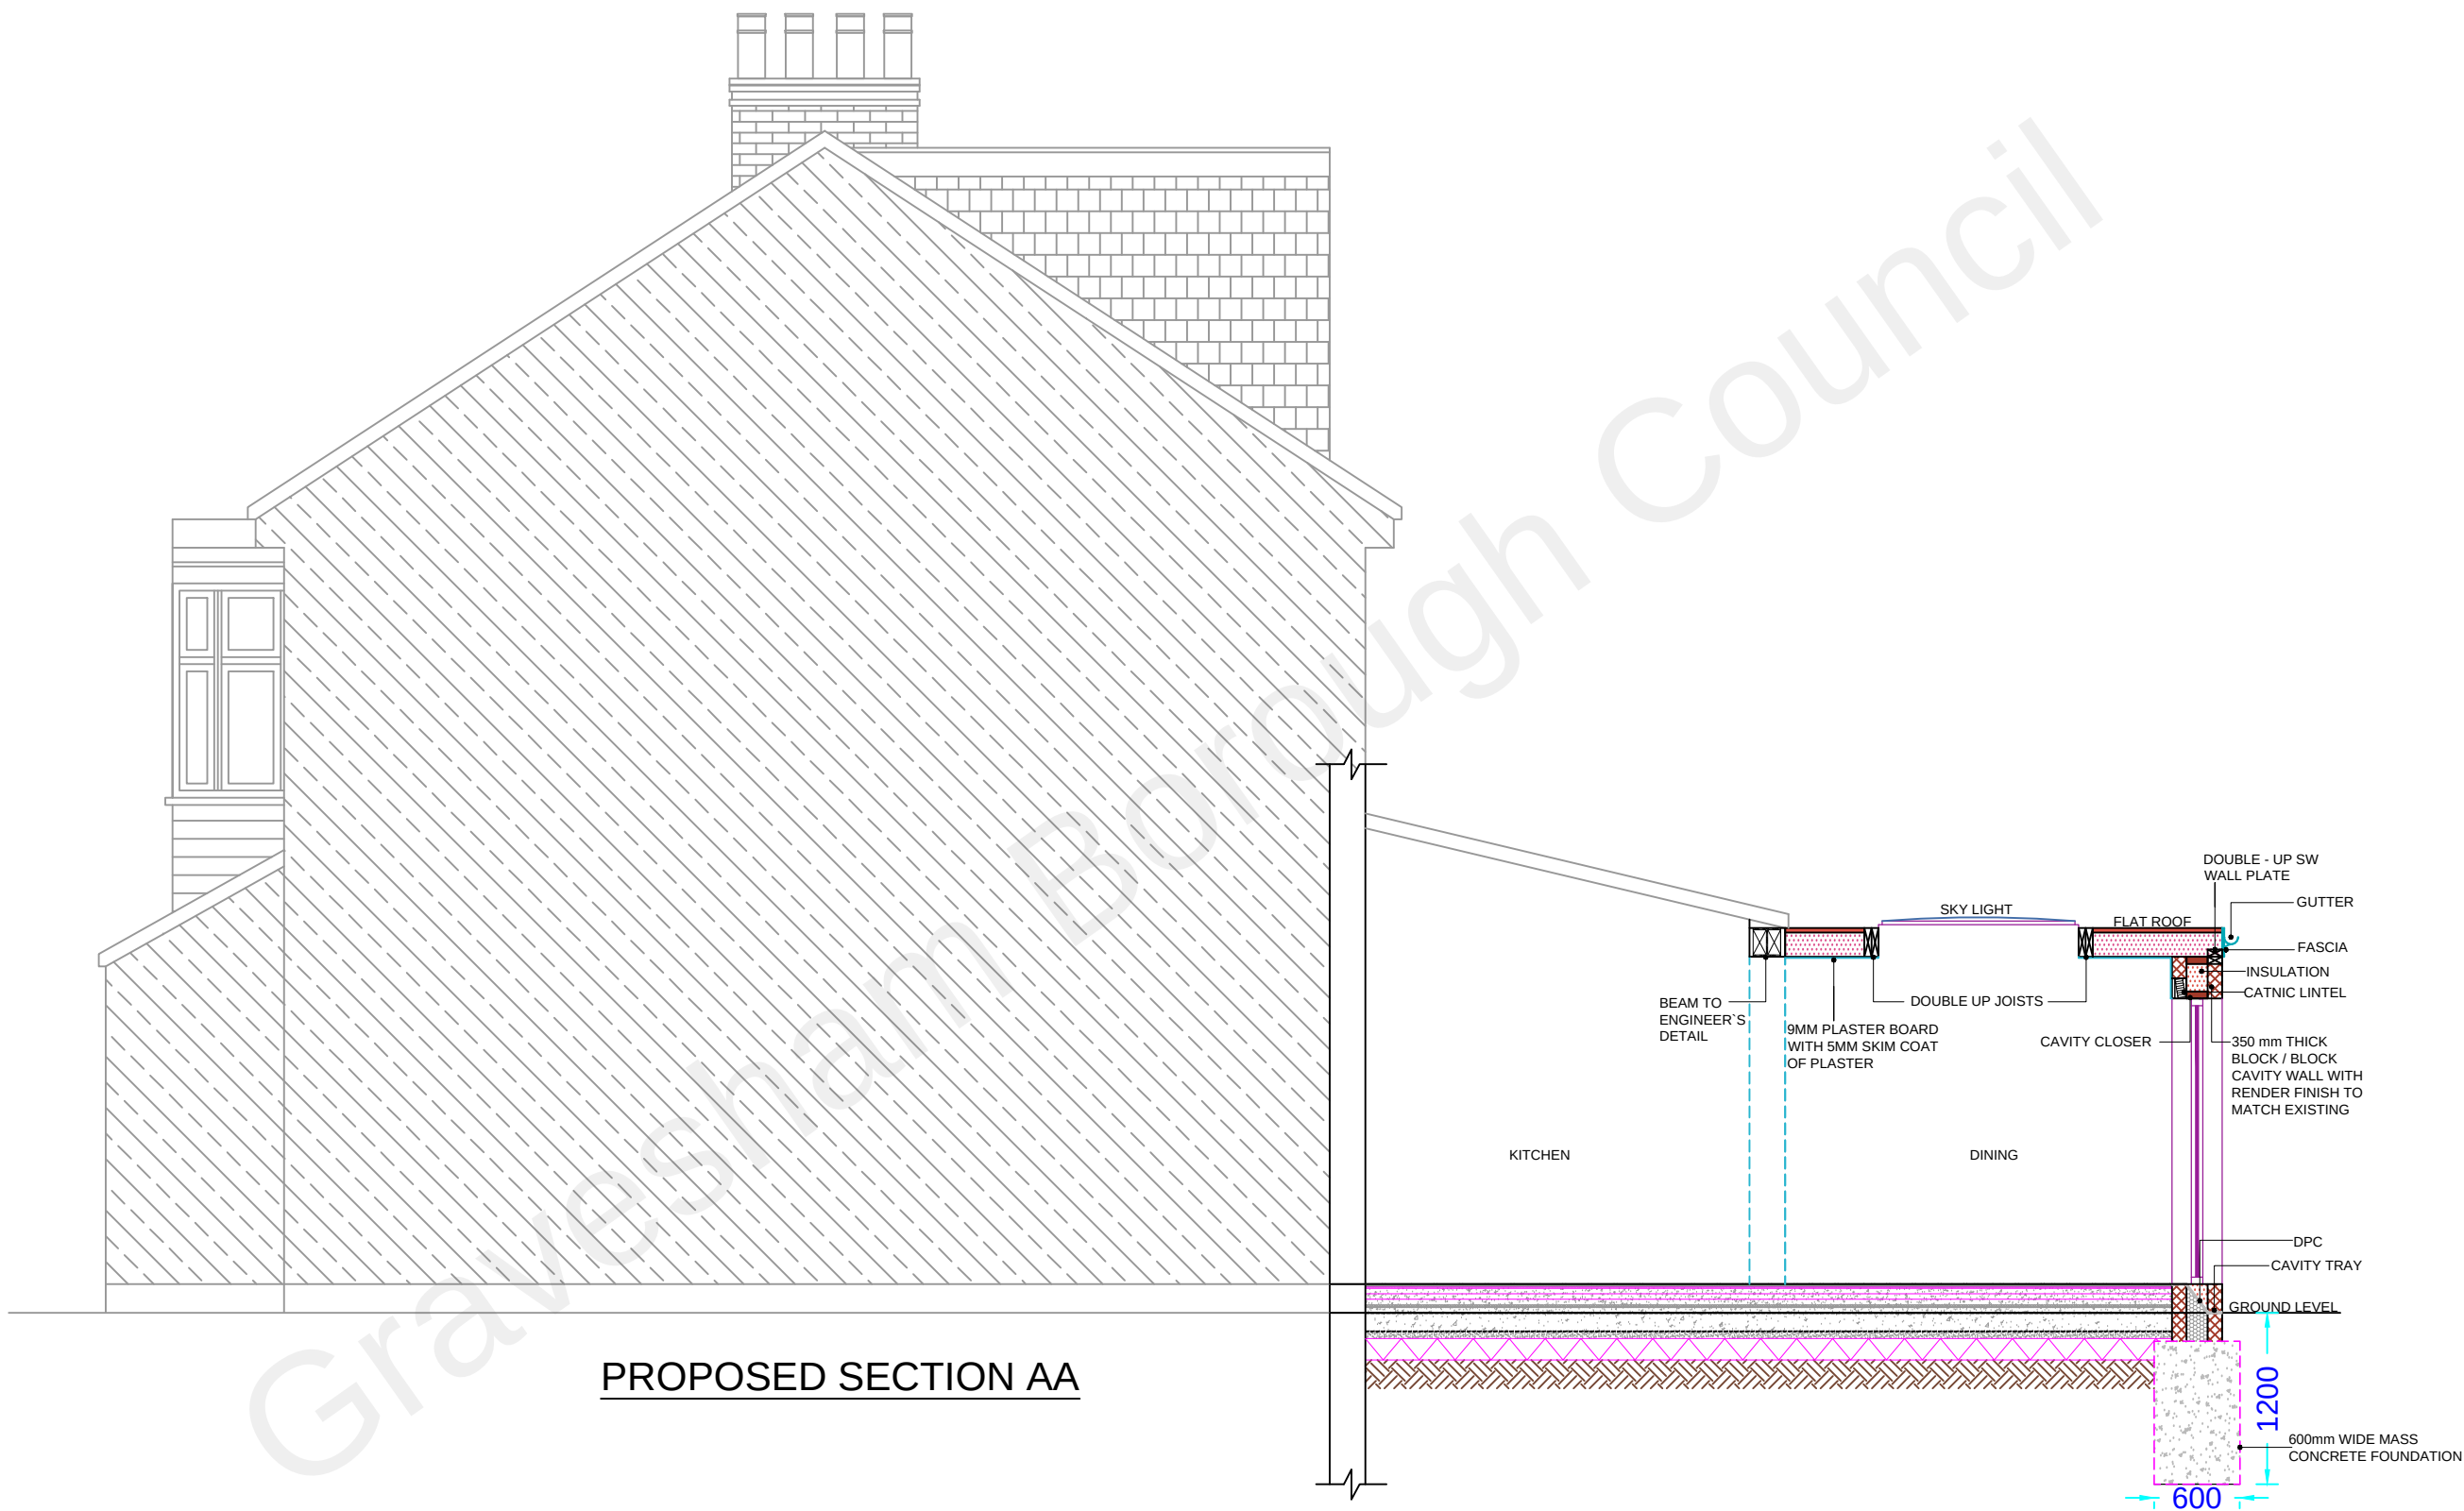

REFERENCE DRAWINGS

GENERAL NOTES

This drawing is for planning use only do not use this drawing for any purpose other than that for which it was issued.
Structural Design and Building Control Approval is required before construction commences.
This drawing is subject to copyright do not reproduce this drawing without prior permission.

No

DATE

REVISION

BY

CHK

CONSULTANT



CIVIL ENGINEERS
STRUCTURAL ENGINEERS
ARCHITECTURAL DESIGNERS

Contact: 07947249323

DRAWN

AZ

CHECKED

A.R

PROJECT NO.

CLIENT/PROJECT

260 ROCHESTER ROAD

TITLE

PROPOSED SECTION AA

DRAWING No.

D07

SCALE:

1:50

DATE:

29-06-2022