

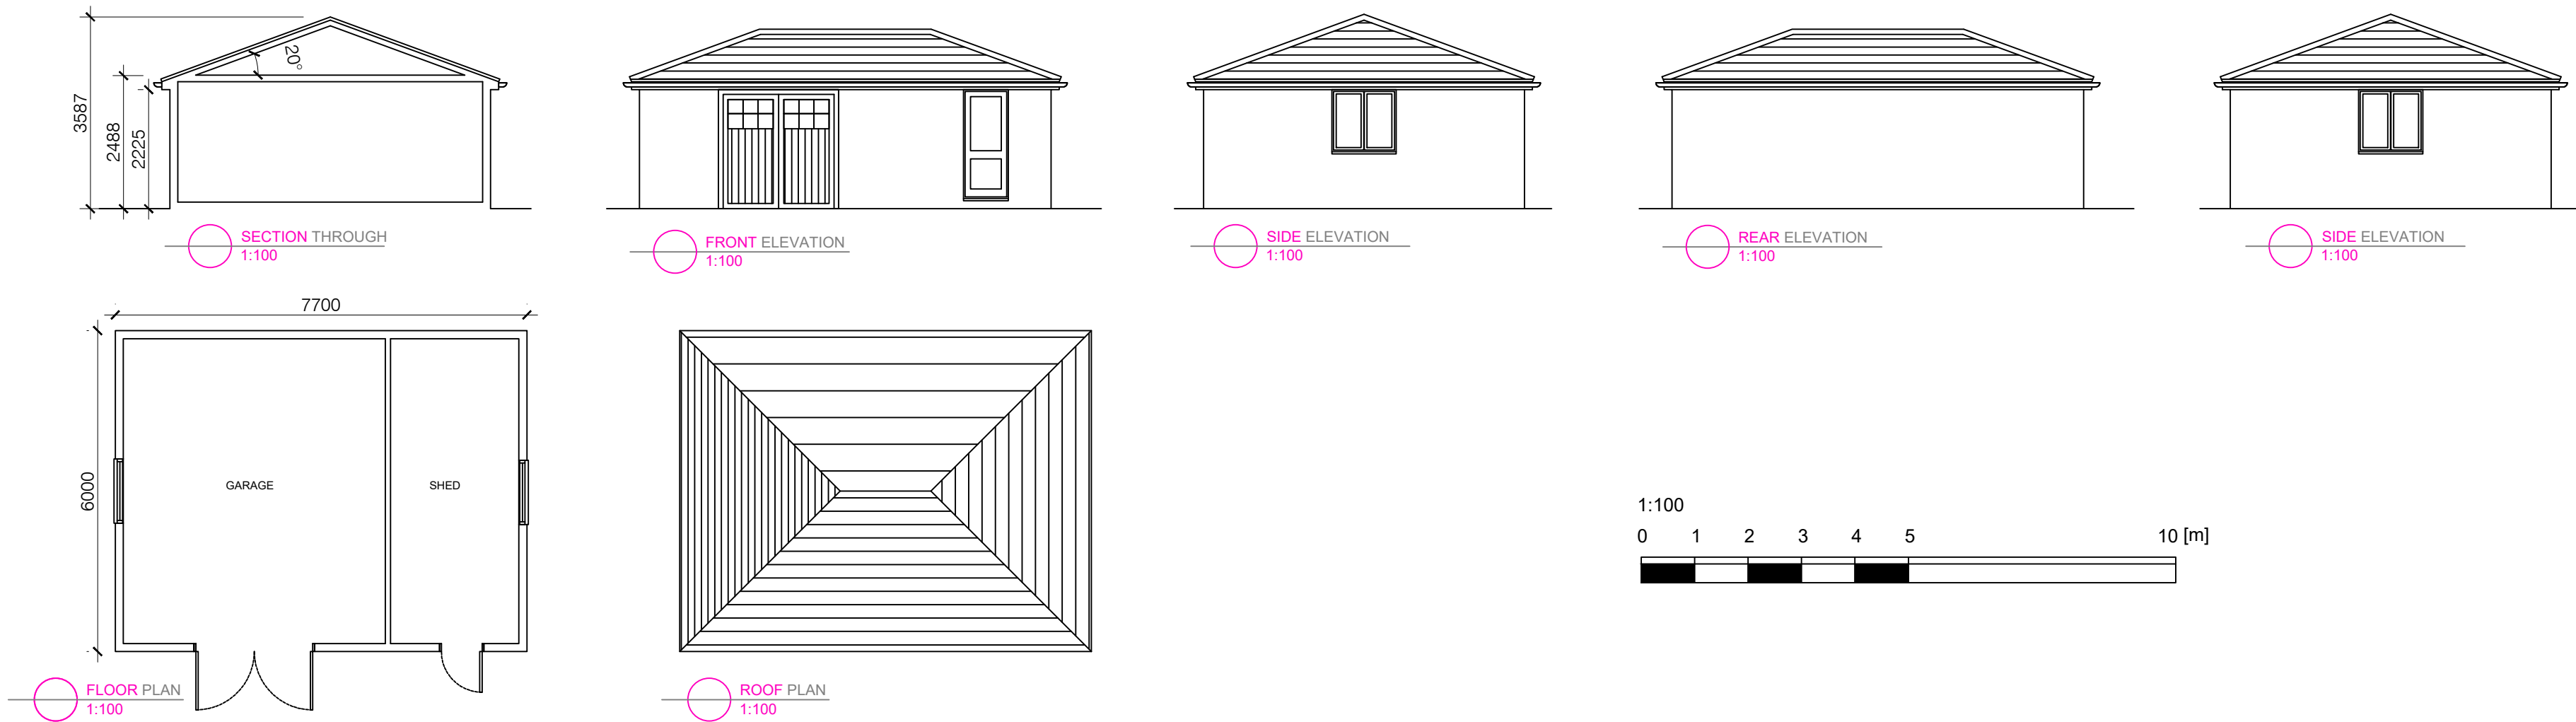


PROPOSED OUTBUILDING

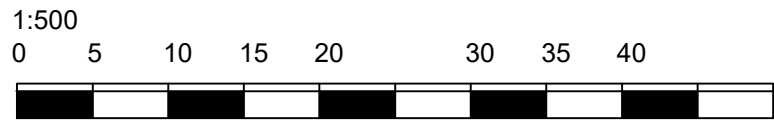

MATERIAL SCHEDULE	
1	CONCRETE INTERLOCKING TILES TO MATCH THE EXISTING.
3	BROWN HORIZONTAL CLADDING TO MATCH THE EXISTING
4	BROWN uPVC WINDOWS & DOORS TO MATCH THE EXISTING

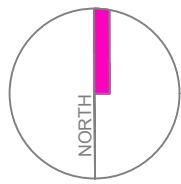

JOB TITLE 'DISTARTI' 48 RHODODENDRON AVENUE MEOPHAM KENT DA13 0TT	DRAWING TITLE PROPOSED OUTBUILDING		
	SCALE 1:100&500@A2 DATE DEC '22	DRAWING NUMBER BDS-RA-P100	REVISION A

